

ARCHICAD BILDUNGSVERSION

MODUL 1 - CONCRETE CROSS
AN OPENING IN THE SHAPE OF A HEART WITH A HEXAGON
POURING C2 WITH A PUMP
ASSESSEMENT C3 - CONCRETE CROSS
ASSESSEMENT C4 - CONCRETE OPENING

TRIANLGE ONLY ON THE TOP

HEART SECTION - CROSS-SECTION AA
SIDE VIEW

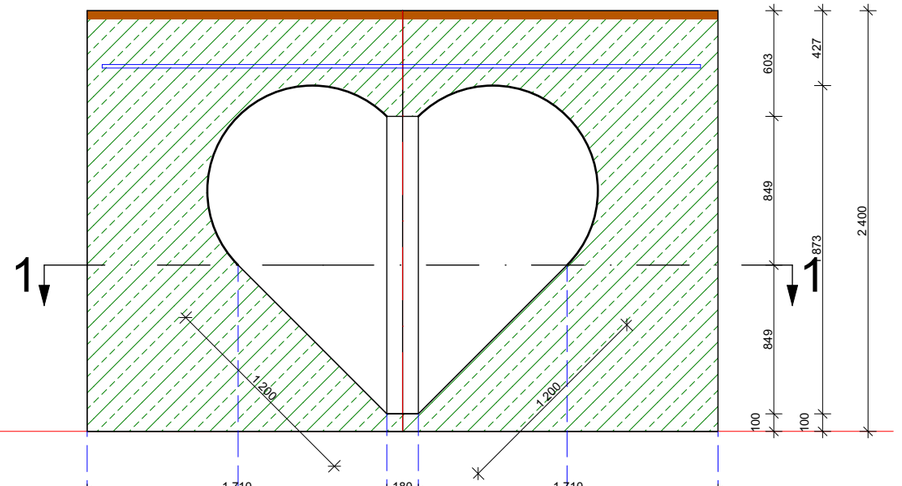

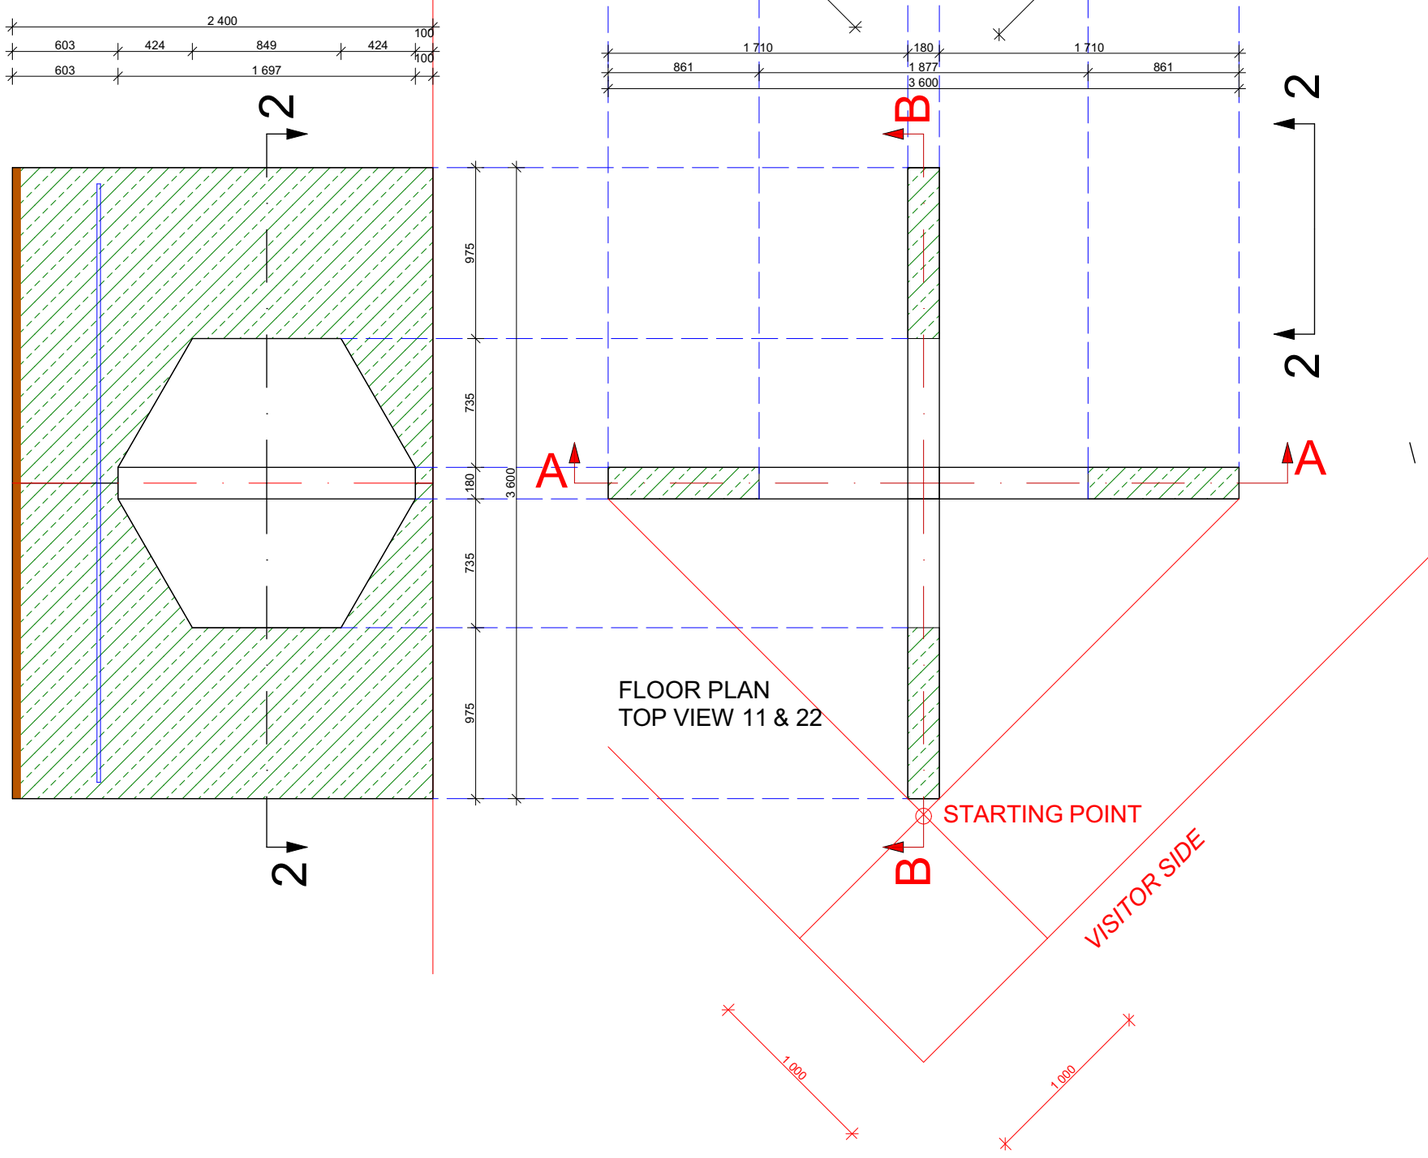

HEXAGON SECTION - CROSS-SECTION BB
SIDE VIEW

FLOOR PLAN
TOP VIEW 11 & 22

worldskills Shanghai2026

Test Project for the 48th WorldSkills Competition in Shanghai, China 2026
Copyright © 2026 WorldSkills International
All Rights Reserved

Drawing Title:
TEST PROJECT
SKILL 46
MODUL 1 - M1
CONCRETE CROSS
WITH AN OPENING
HEART & HEXAGON

Scale: 1 : 35
SCM: PRIGL Thomas
Drawn by: PRIGL Thomas
Sheet Size: A3 | Dwg No: 01B of 05
Date: 30. April 2026

Notes:
AGREEMENT
DAY C1 AND C2 FORMWORK
DAY C2 POURING
DAY C3 DISMANTLE DOKA
DAY C4 DISMANTLE OPENING

Skill Name:
CONCRETE
CONSTRUCTION WORK

Skill Number:
46

WSI ©2026