


ARCHICAD BILDUNGSVERSION

LONGITUDIONAL SECTION - CROSS-SECTION AA
SIDE VIEW

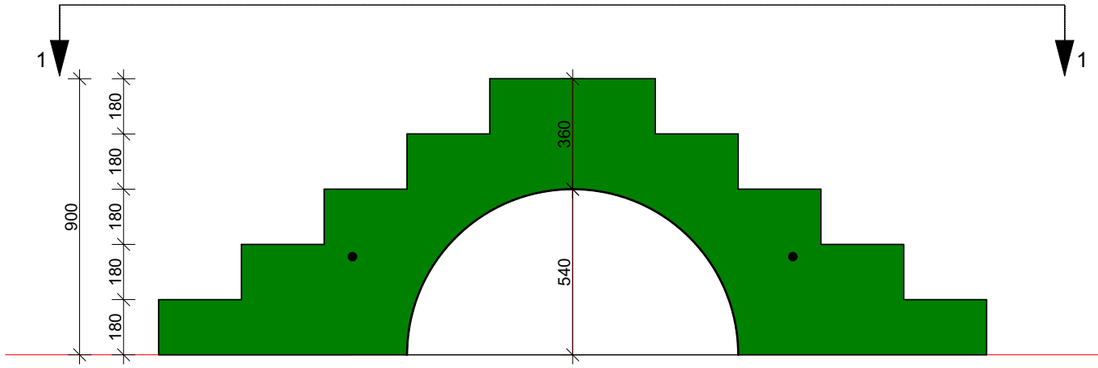

FRONT VIEW 22

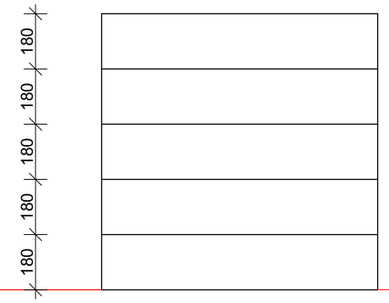

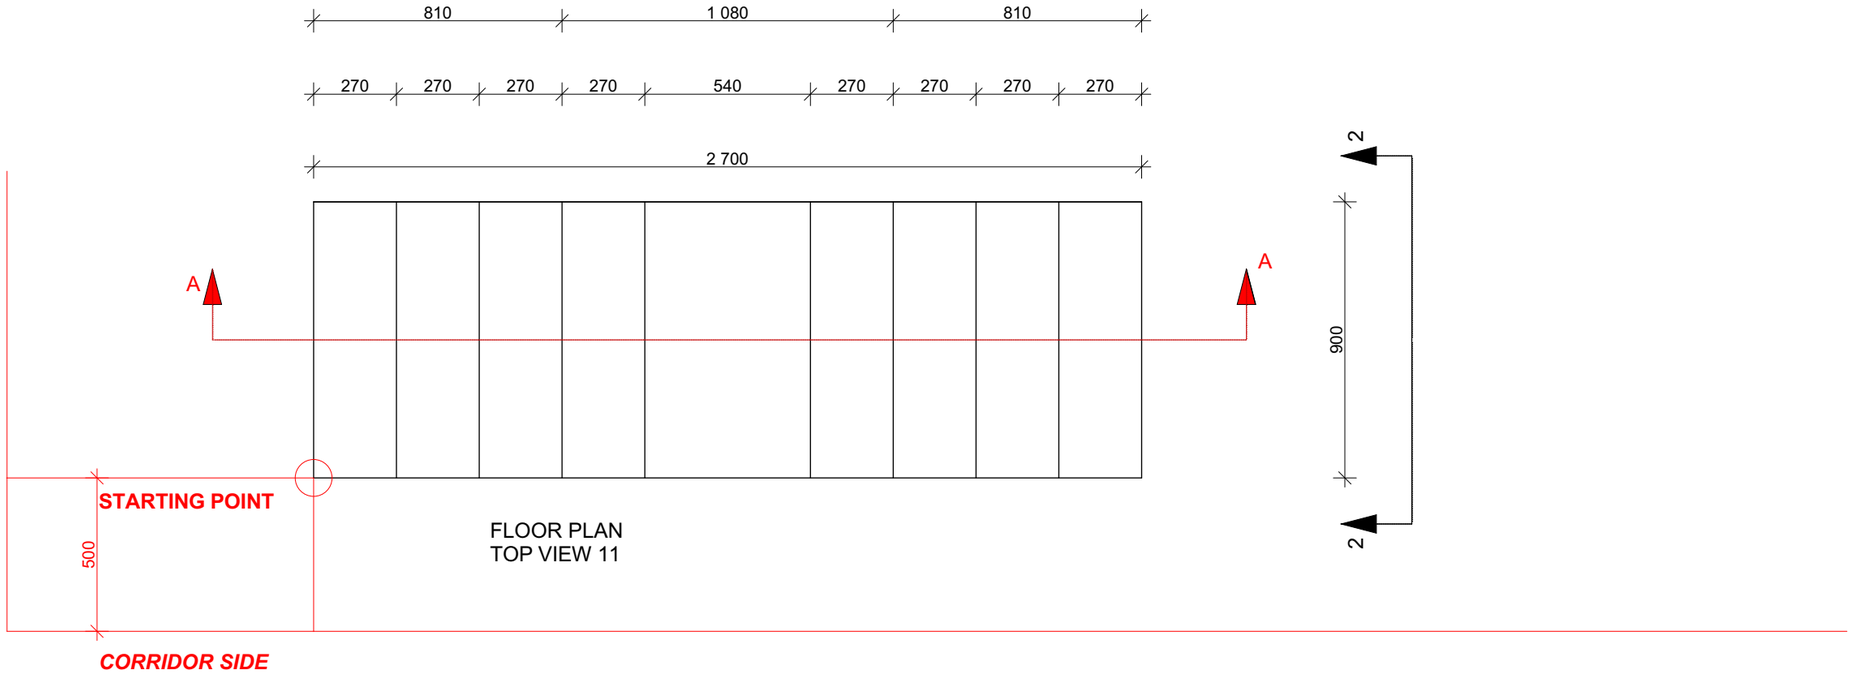

FLOOR PLAN
TOP VIEW 11

MODUL 2
GARDEN BRIDGE
POURING C3
ASSESSEMENT C4

worldskills Shanghai2026

Test Project for the 48th WorldSkills Competition in Shanghai, China 2026
Copyright © 2026 WorldSkills International
All Rights Reserved

Drawing Title:

TEST PROJECT
SKILL 46
MODUL 2 - M2
GARDEN BRIDGE
2x5/180/270

Scale: 1 : 20

SCM: PRIGL Thomas

Drawn by: PRIGL Thomas

Sheet Size: A3 | Dwg No: 02 of 05

Date: 30. April 2026

Notes:

AGREEMENT
DAY C2 OR C3 FORMWORK
DAY C3 POURING
DAY C4 DISMANTLE

Skill Name:

CONCRETE
CONSTRUCTION WORK

Skill Number:

46

WSI ©2026