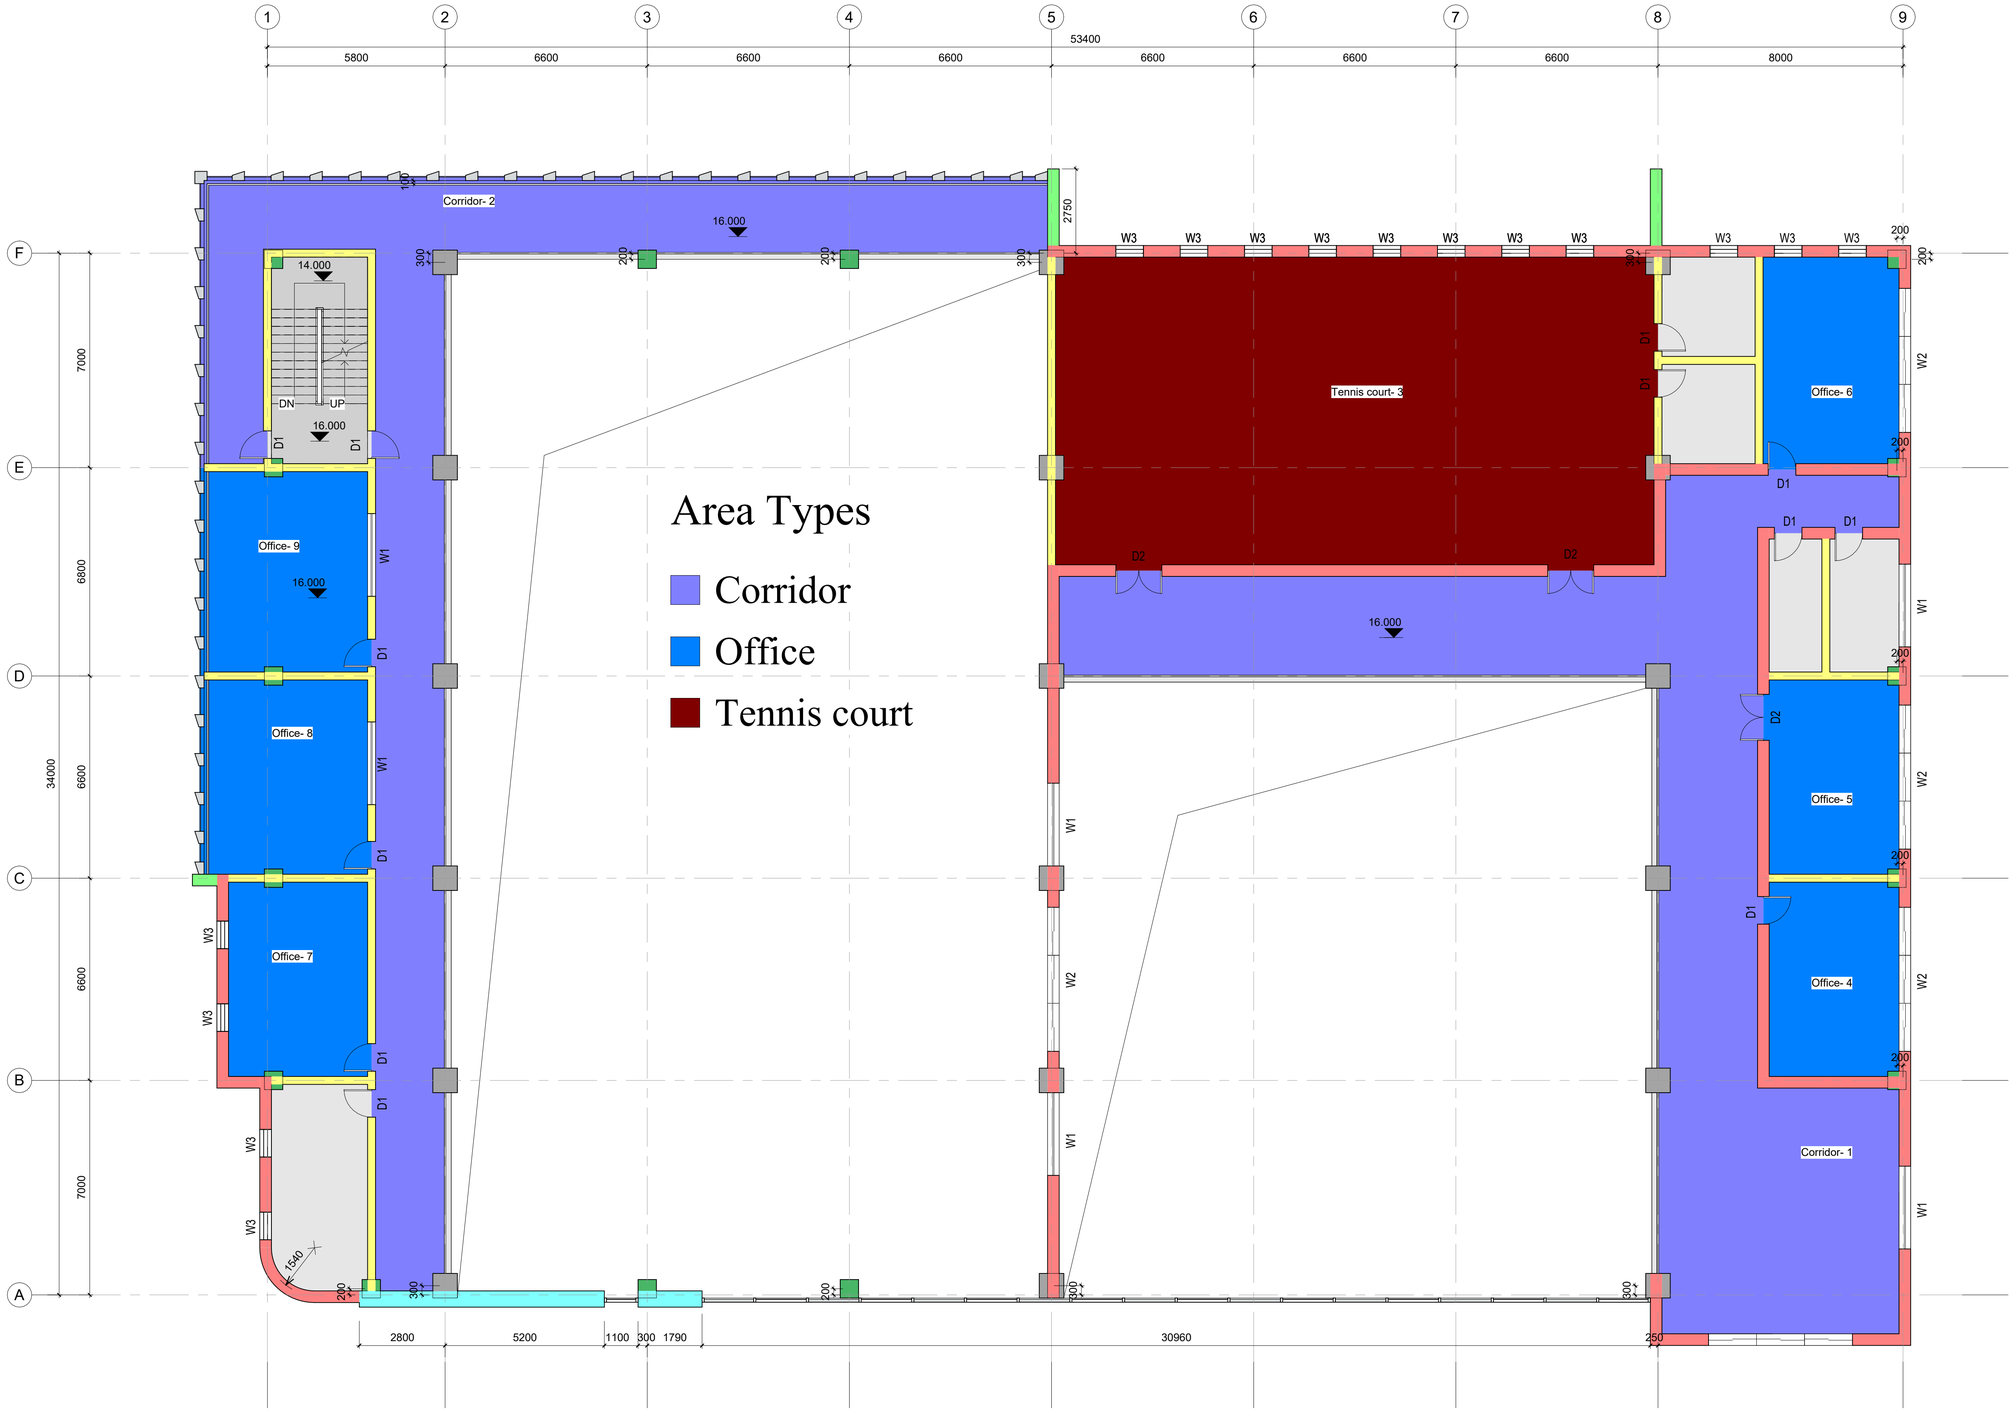



1 F4
1 : 100

Note:
1. For external walls on grid lines, position using the Core Centerline; otherwise, dimension from it.
2. For internal walls on grid lines, position using the Wall Centerline; otherwise, dimension from it.
3. For building columns on grid lines, position using the column centerline; otherwise, dimension from it.

worldskills Shanghai 2026

| No. | Description | Date |
|---|---|---|
| | | |

SILK

SILK-Momentum Hall

Fourth Floor Plan

| | |
|---|---|
| Project number | SILK00 |
| Issue Date | September 22, 2026 |
| Drawn by | ITPD |
| Checked by | TopCanSolution |
| | A104 |
| Scale | 1 : 100 |

2026/5/12 22:14:50