

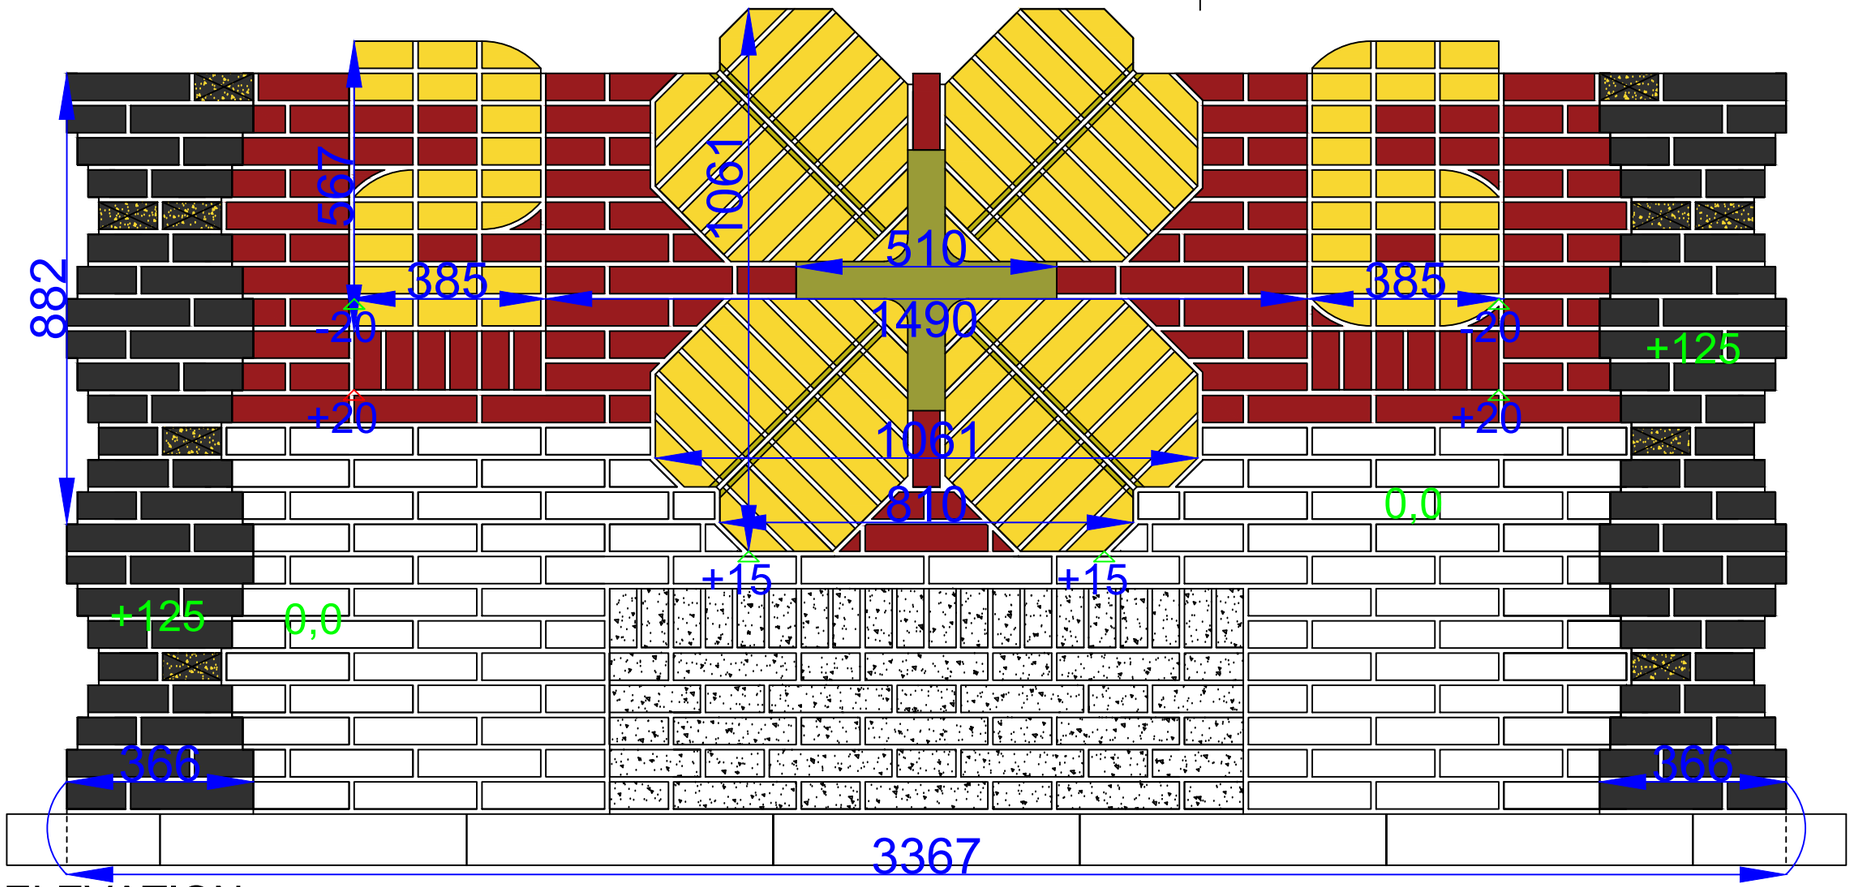


ELEVATION

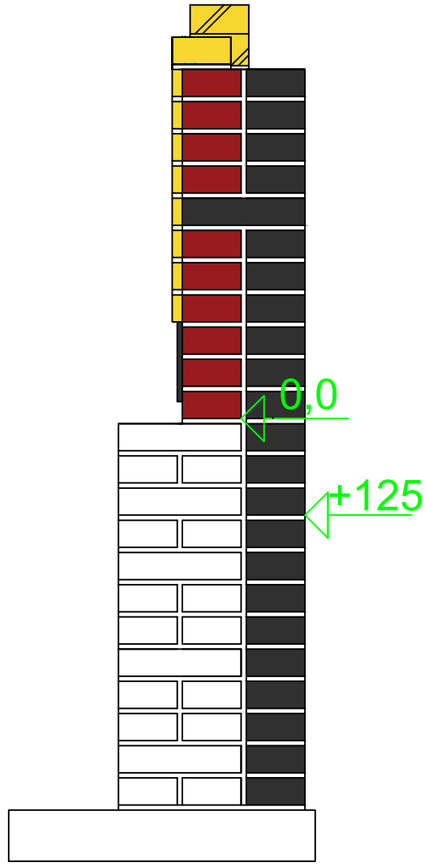

END VIEW D

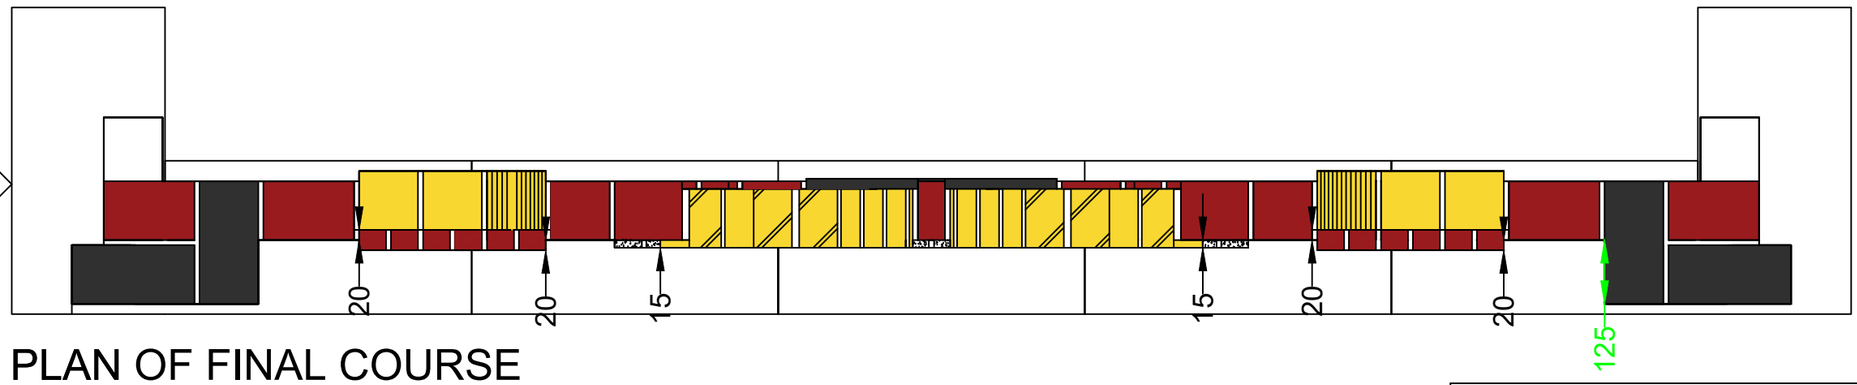

PLAN OF FINAL COURSE

3RD PROJECT

Test Project for the 48th WorldSkills Competition in Shanghai, China 2026
Copyright © 2026 WorldSkills International
All Rights Reserved

worldskills Shanghai2026

Skill:		
BRICKLAYING		
Scale: SCALE1:12	Date: 2026	Paper: A3
Drawn/ Design by : Cork College of FET Bishopstown		