

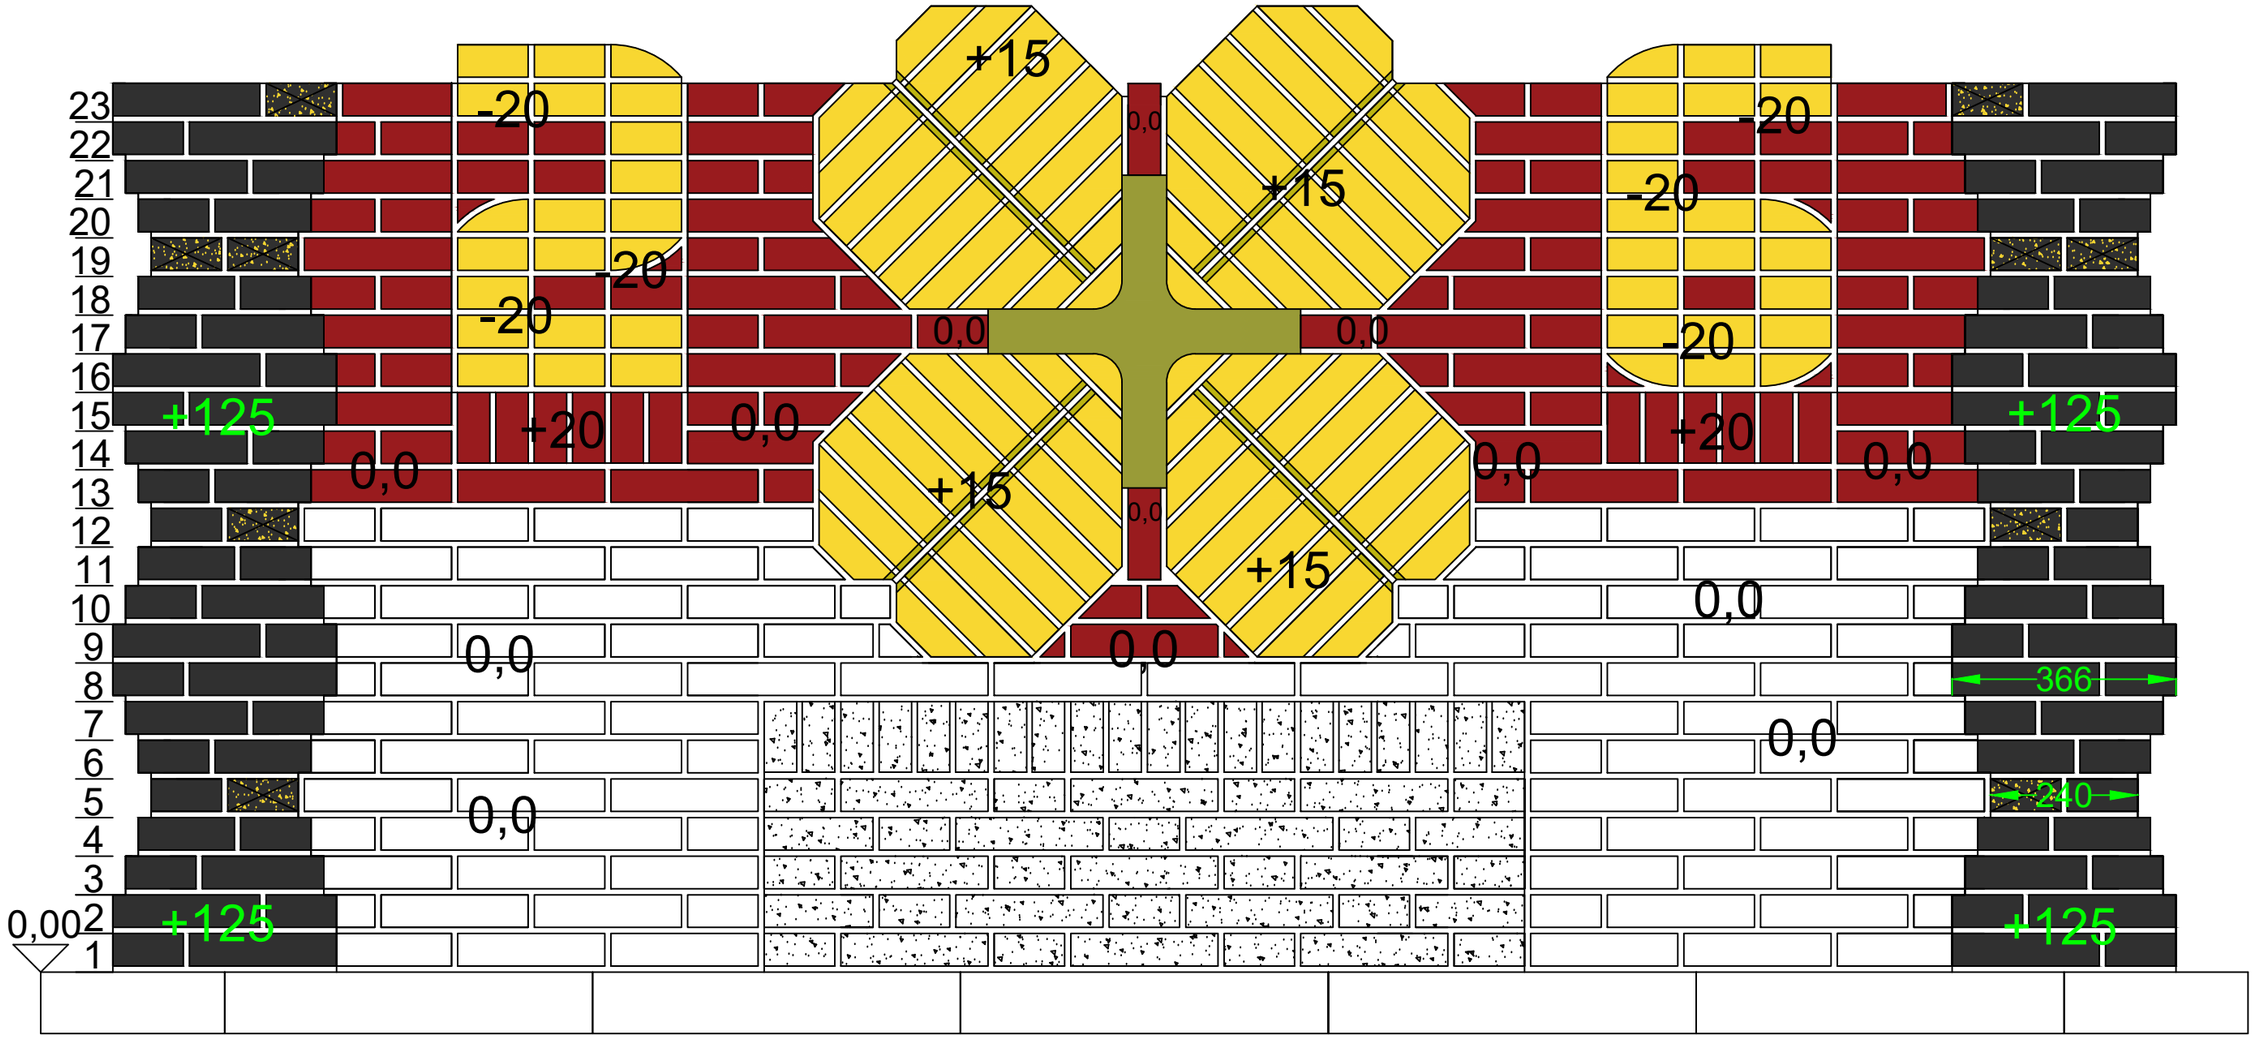


ELEVATION

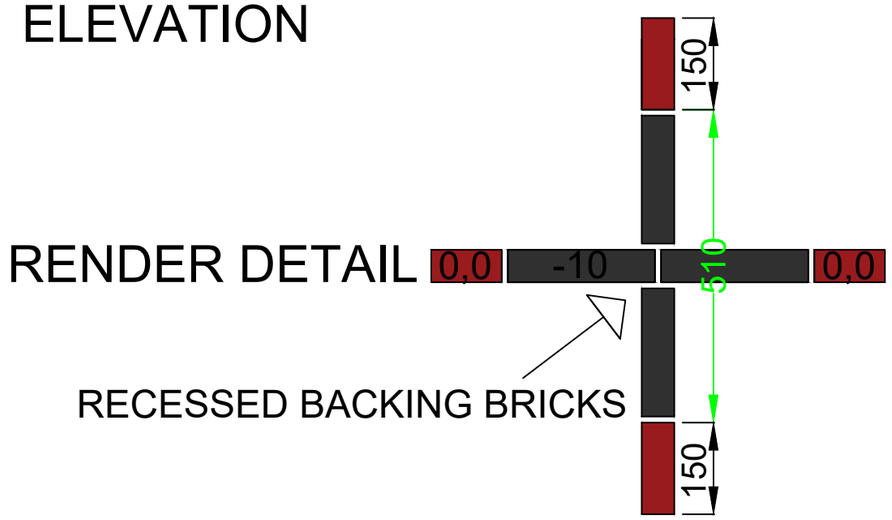

RENDER DETAIL

RECESSED BACKING BRICKS

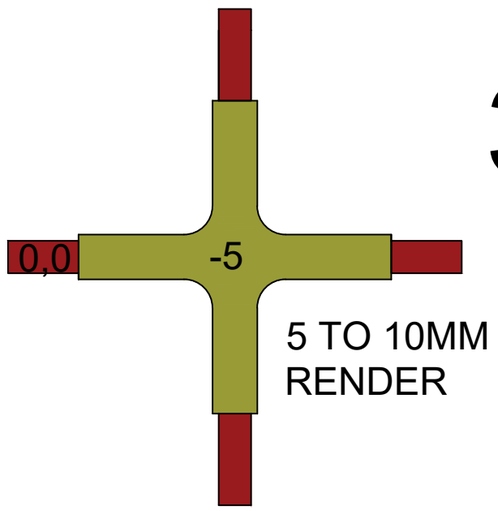

5 TO 10MM RENDER

3RD PROJECT

Test Project for the 48th WorldSkills Competition in Shanghai, China 2026
Copyright © 2026 WorldSkills International
All Rights Reserved

worldskills Shanghai2026

Skill:		
BRICKLAYING		
Scale: SCALE1:10	Date: 2026	Paper: A3

Drawn/ Design by : Cork College of FET Bishopstown