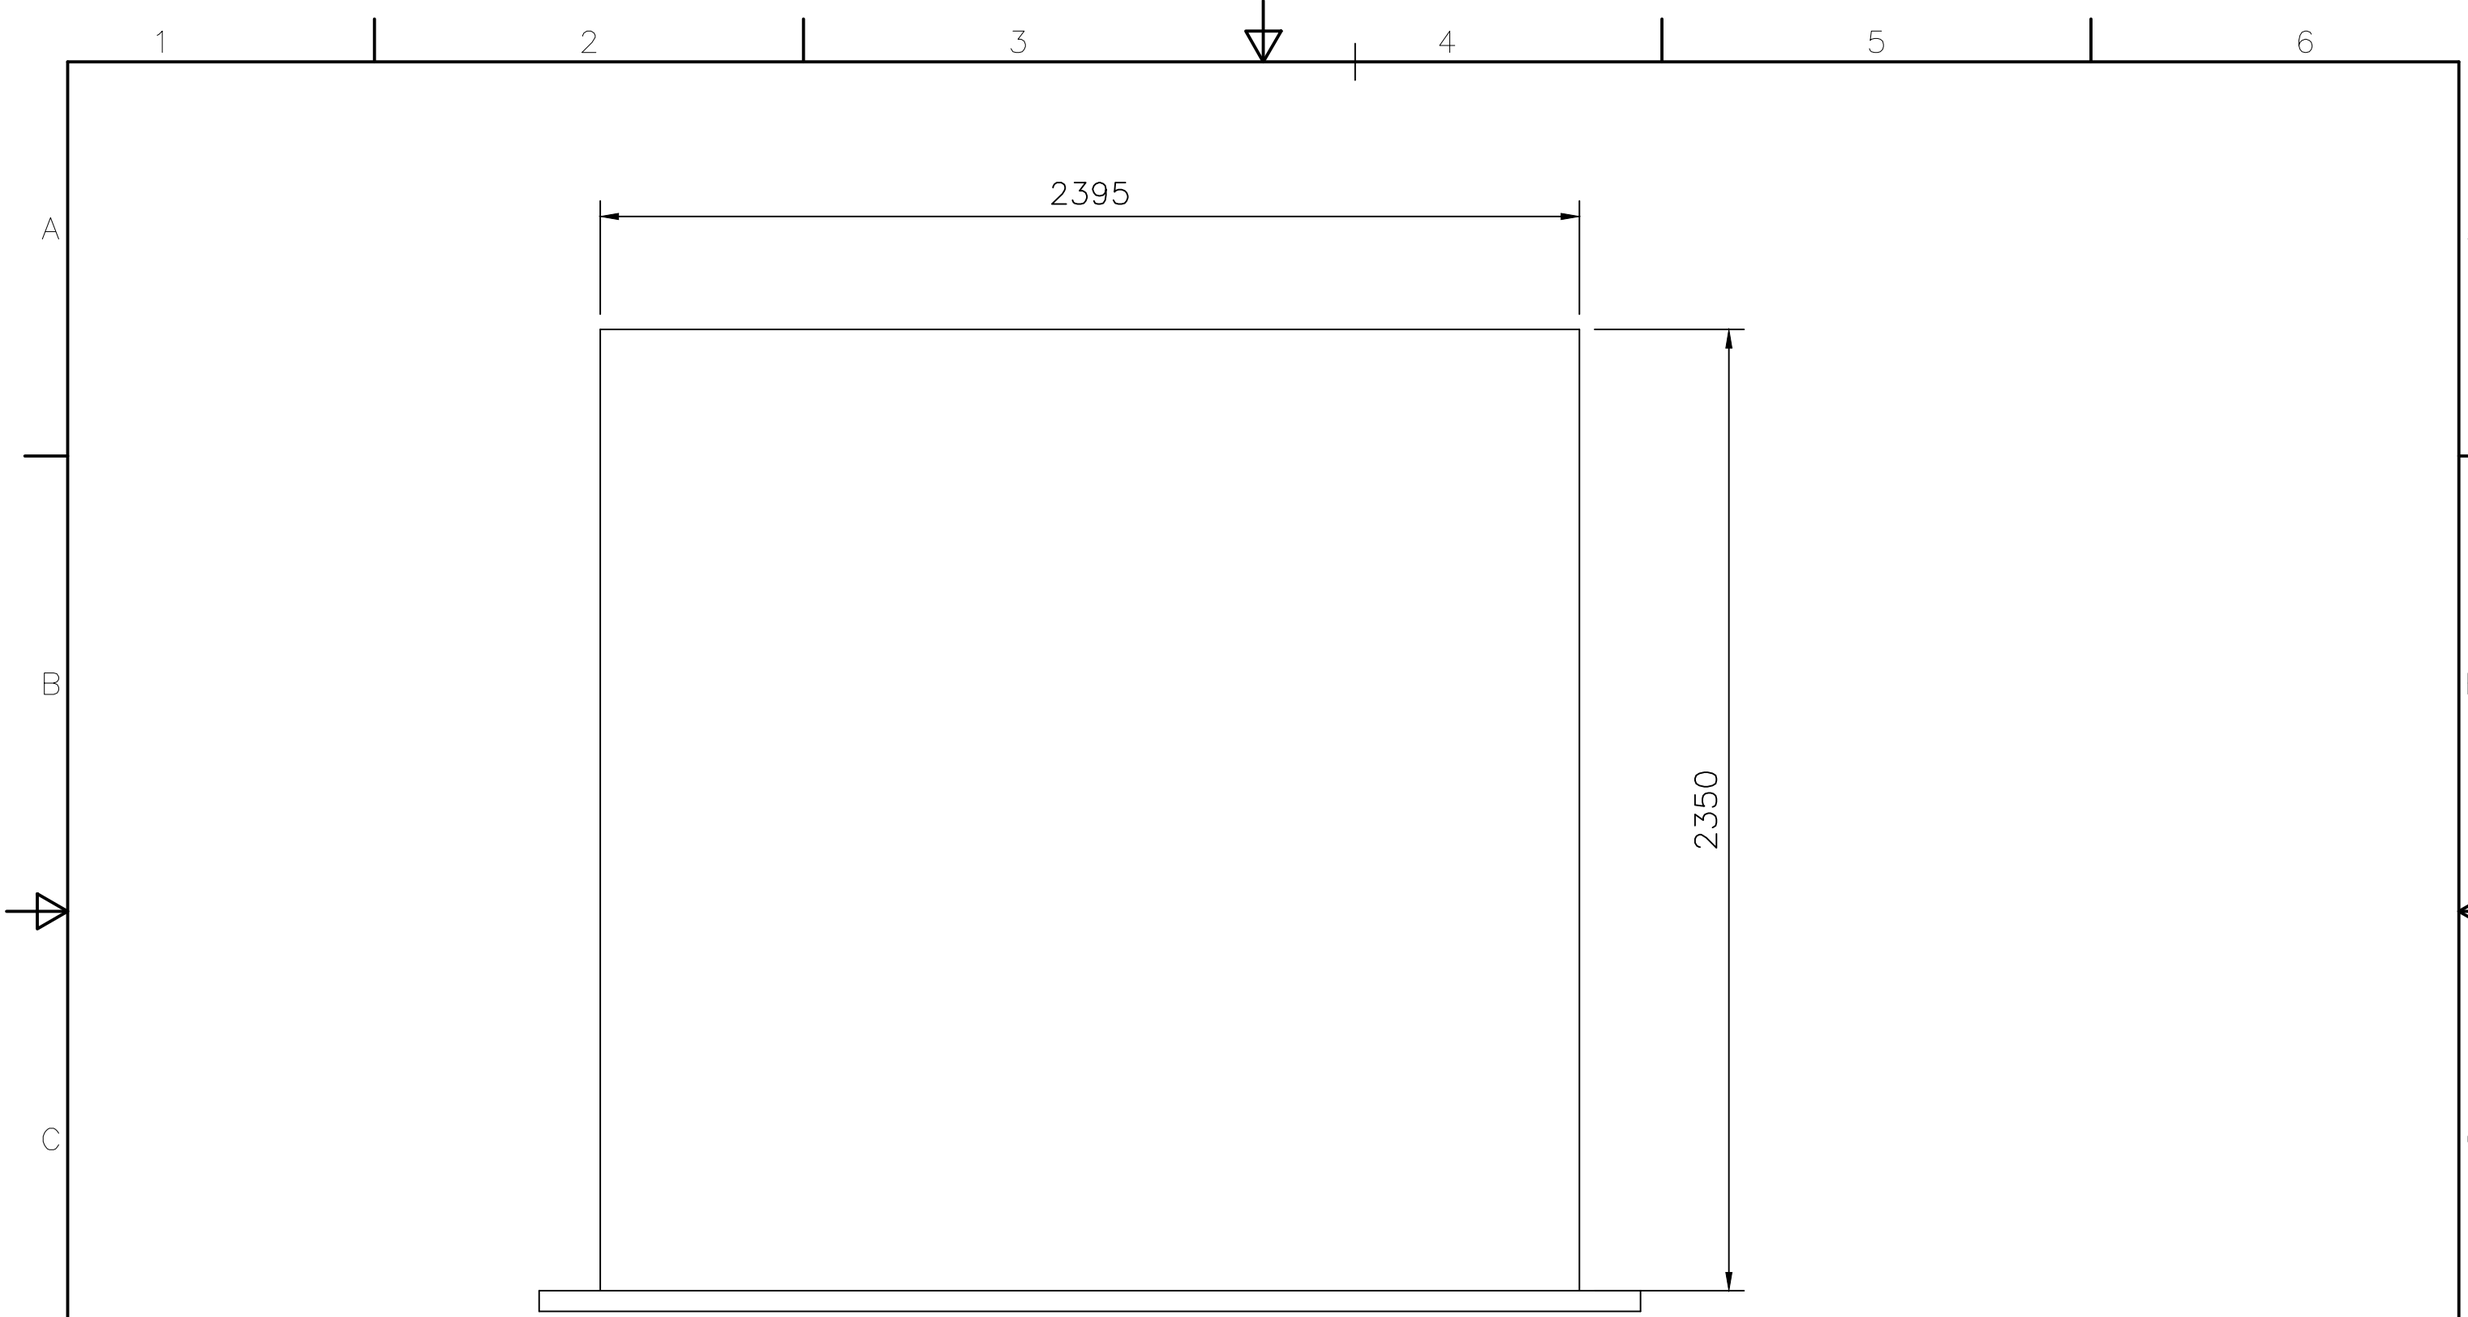


Wall D

Freestyle wall

Test Project for the 48th WorldSkills Competition in Shanghai, China 2026
Copyright ©2026 WorldSkills International
All Rights Reserved

Skill: #21 Plastering and Drywall Systems				
Design by: David Kehoe				
Last Update: 10/04/2026	Scale: 1 : 15	Paper: A3	Page: 06 of 08	
File Name: WSC2026_TP21_DR_004_D				Rev:
Description: WSS-DR-004 – Elevation D				Projection: