
ARCHICAD BILDUNGSVERSION

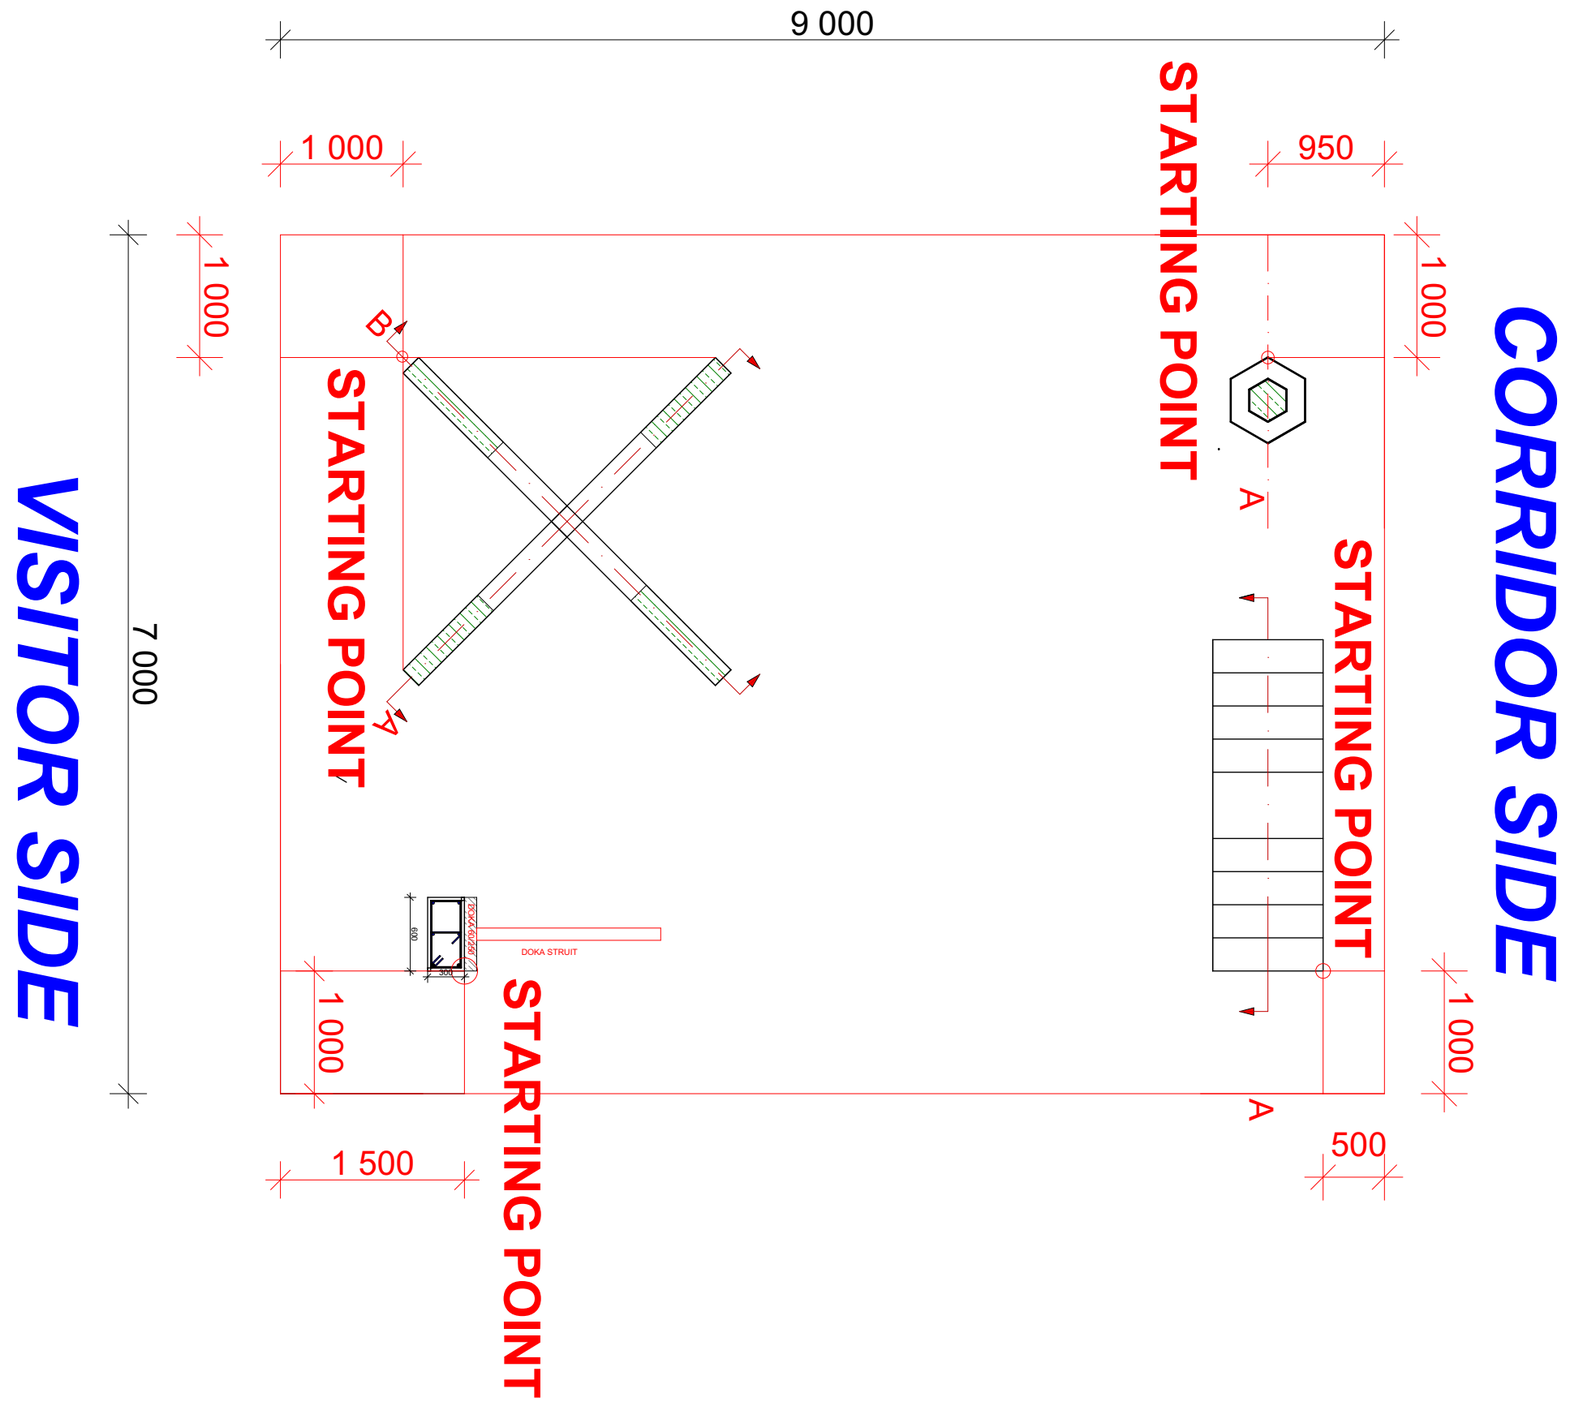

worldskills Shanghai2026

Test Project for the 48th WorldSkills Competition in Shanghai, China 2026
Copyright © 2026 WorldSkills International
All Rights Reserved

Drawing Title:

TEST PROJECT
SKILL 46
MODUL 12345
WORKPAD
OVERVIEW
STARTING POINT

Scale: 1 : 50

SCM: PRIGL Thomas

Drawn by: PRIGL Thomas

Sheet Size: A3 | Dwg No: 06

Date: 16.09.2026

Notes:

AGREEMENT
DAY C2 POURING PUMP
DAY C3 POURING LORRY
DAY C3 DISMANTLE DOKA
DAY C4 DISMANTLE OPENING

Skill Name:

CONCRETE
CONSTRUCTION WORK

Skill Number:

46

WSI ©2026