
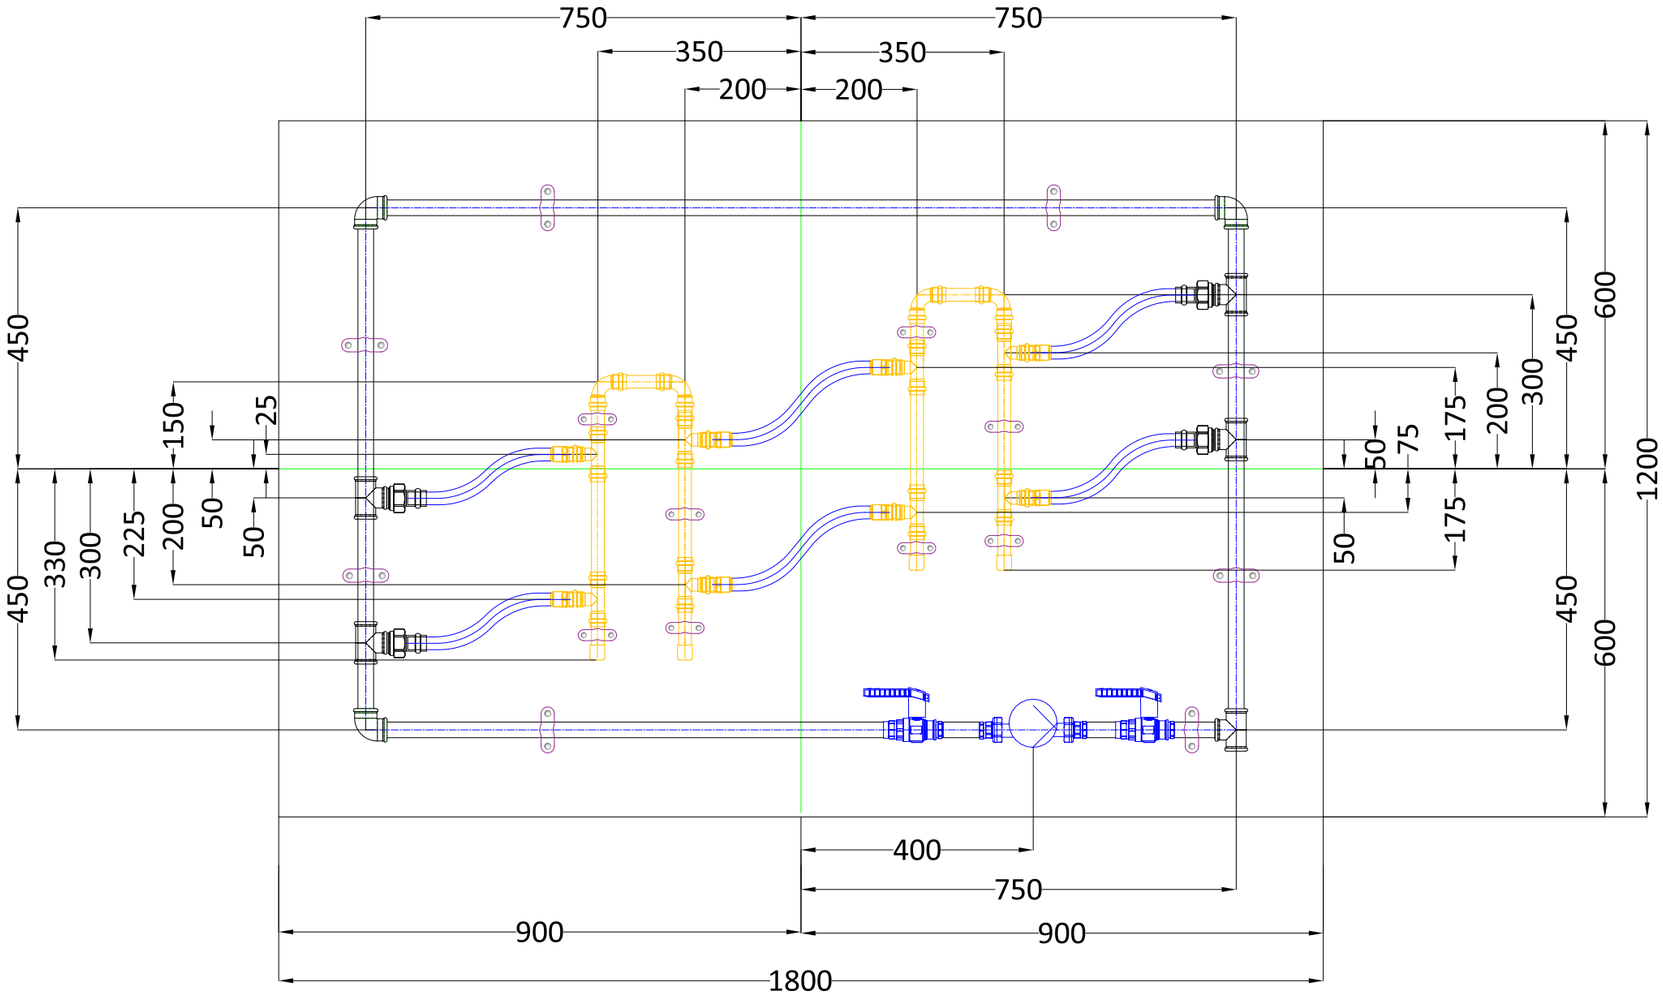



## LEGEND

| | | |
|---|---|---|
| | Steel Pipe | Threaded |
| | Copper Tube | Pressed |
| | Multilayer Pipe | Pressed |
| | Clip / Fixing | |
| | Ball Valve | |
| | Recirculation Pump | |

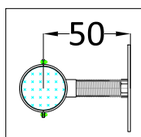


**NOTE: ALL PIPE CENTERS TO BE 50MM AWAY FROM THE WALL**

worldskills Shanghai2026

Test Project for the 48th WorldSkills Competition in Shanghai, China 2026
Copyright © 2026 WorldSkills International
All Rights Reserved

| | | | | |
|---|---|---|---|---|
| Skill: #15 PLUMBING & HEATING | | | | |
| Design by: Grant Stewart | | | | |
| Last Update: 06/07/2026 | Scale: | Paper: A3 | Page: 01 of 01 | |
| File Name: WSC2026_TP15_D_FRONT_EN | | | | Rev: 0 |
| Description: Front View Module D | | | | Projection: |
| Scale – 1:10 | | – | | |