

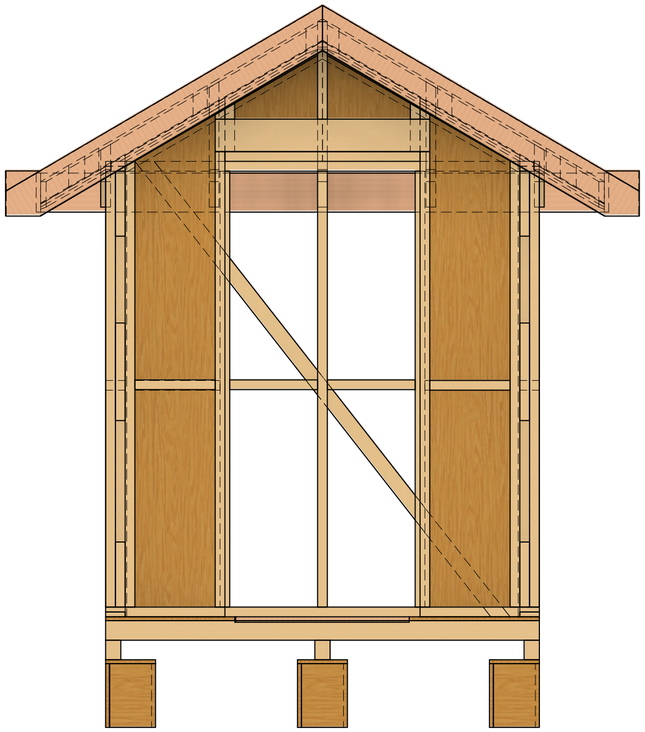



Front View
Scale 1:20

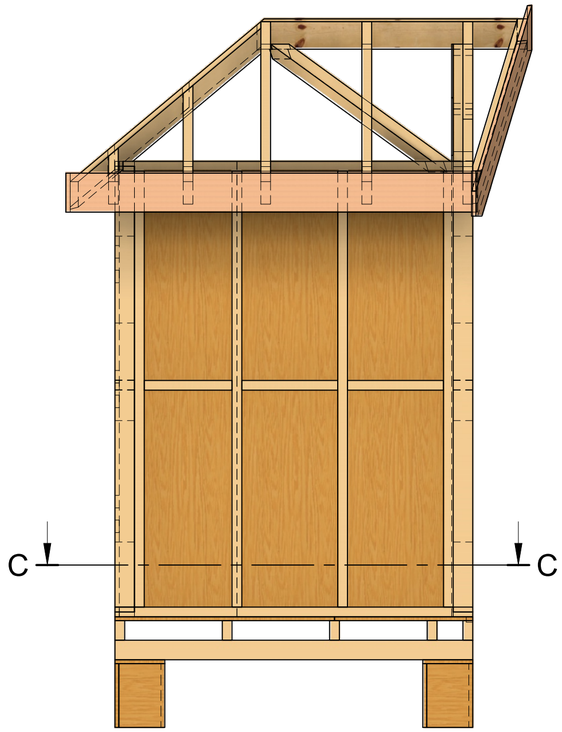

Left Hand Side View
Scale 1:20

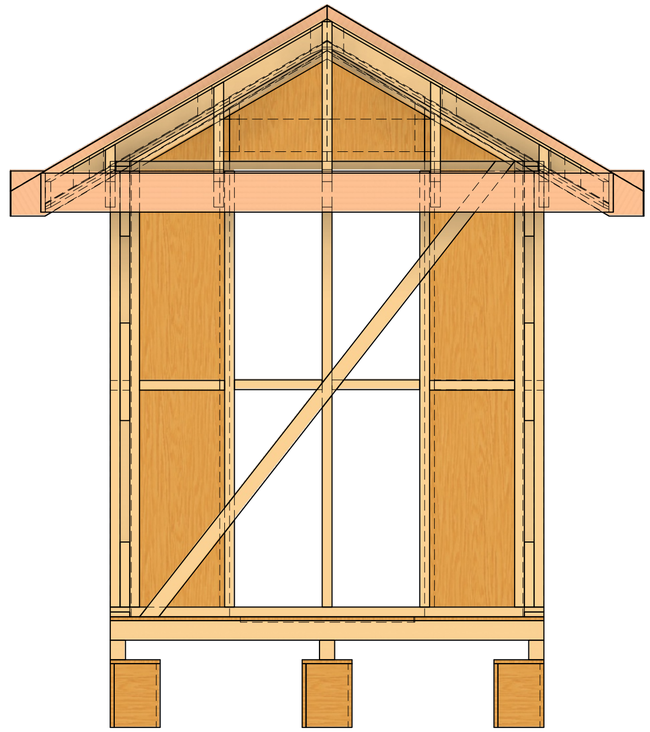


Back View
Scale 1:20

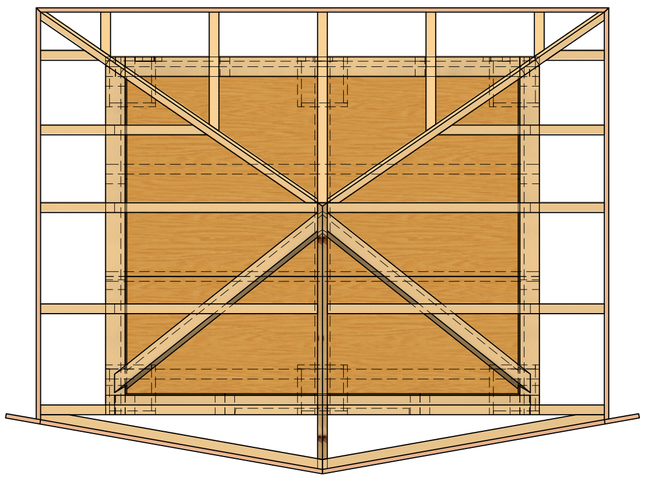

Plan View
scale 1:20

C-C (1:20)



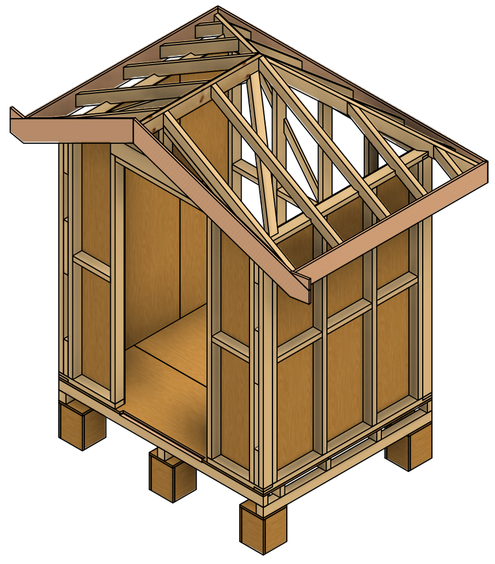

Isometric View
Scale 1:20

worldskills Shanghai2026

Test Project for the 48th WorldSkills Competition in Shanghai, China 2026
Copyright © 2026 WorldSkills International
All Rights Reserved

Drawing Title:
ALL MODULES COMPLETED TOGETHER

Scale: <<1 : 20>>

SCM: ALLEN HILL

Drawn by: ALLEN HILL


Sheet Size: A2 | Dwg No: 01 of 7

Date: 22/07/2026


Notes:
<<DESIGNATED TEXT AREA FOR TECHNICAL GUIDANCE OR ADDITIONAL INFORMATION ON THIS DRAWING>>

Skill Name:
CARPENTRY


Skill Number:
26

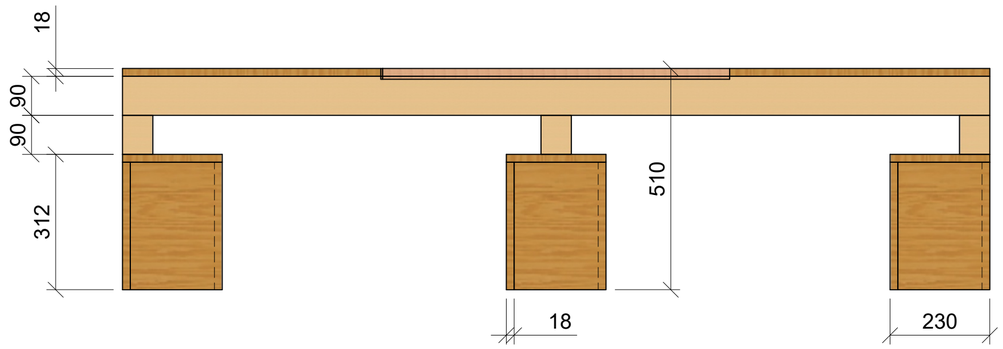


Front View
Scale 1:10

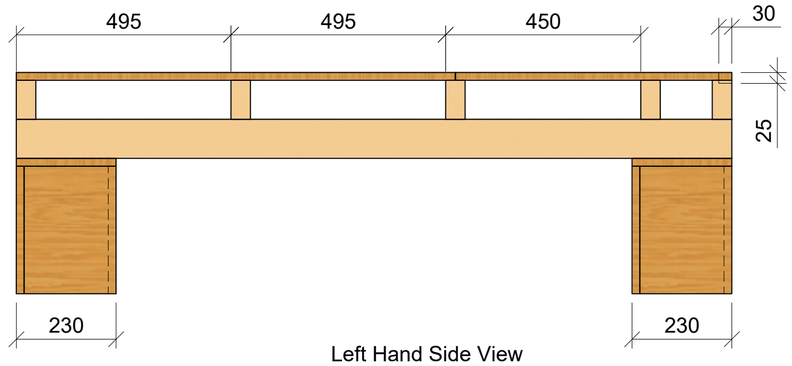

Left Hand Side View
Scale 1:10

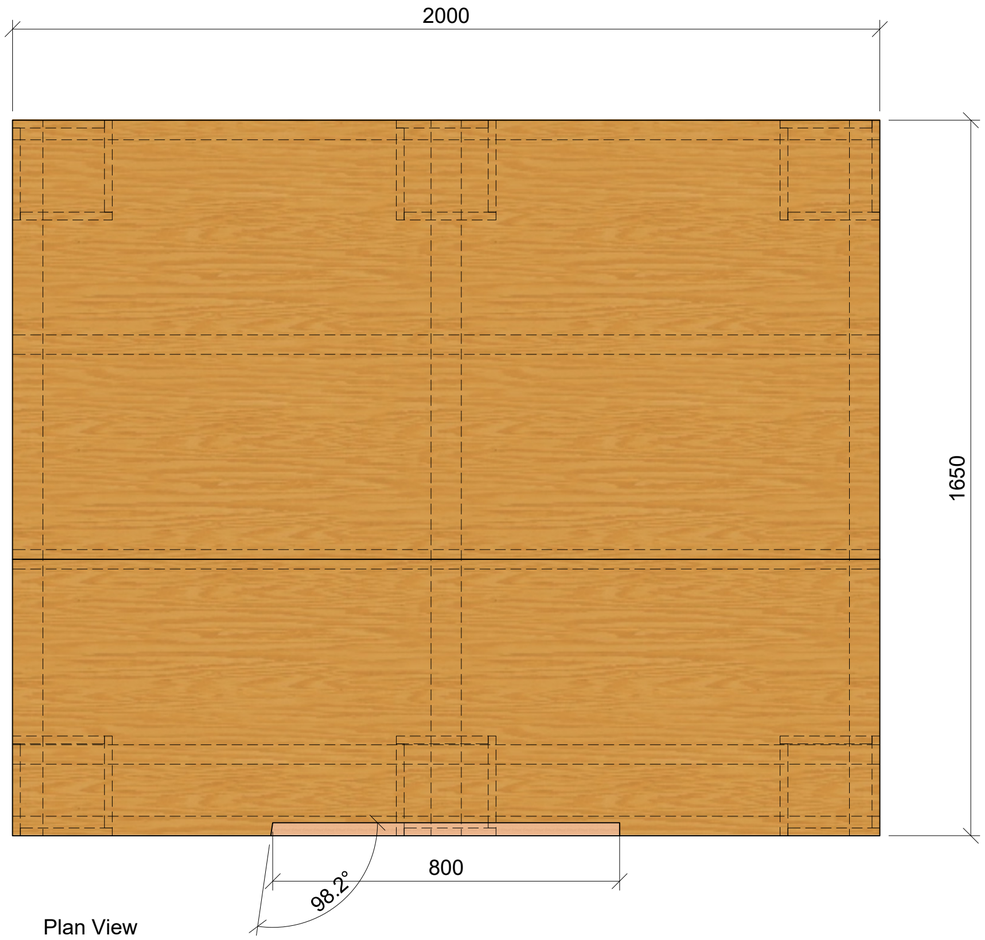

Plan View
scale 1:10

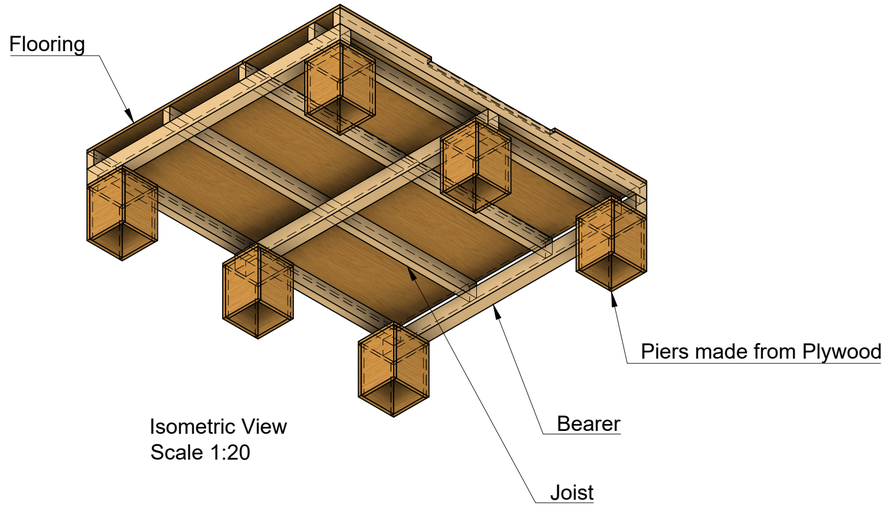

Isometric View
Scale 1:20

Material List					
Item	Qty	Breadth	Width	Length	Material
Piers and Flooring	3	18	1200	2400	Plywood
Bearers	3	90	70	1800	Pine
Joists	5	90	45	2100	Pine

worldskills Shanghai2026

Test Project for the 48th WorldSkills Competition in Shanghai, China 2026
Copyright © 2026 WorldSkills International
All Rights Reserved

Drawing Title:
MODULE 1
FLOOR FRAME CONSTRUCTION

Scale: 1:10 , 1 : 20

SCM: ALLEN HILL

Drawn by: ALLEN HILL

Sheet Size: A2 | Dwg No: 02 of 7


Date: 22/07/ 2026

Notes:


<<DESIGNATED TEXT AREA FOR TECHNICAL GUIDANCE OR ADDITIONAL INFORMATION ON THIS DRAWING>>


Skill Name:
CARPENTRY

Skill Number:
26

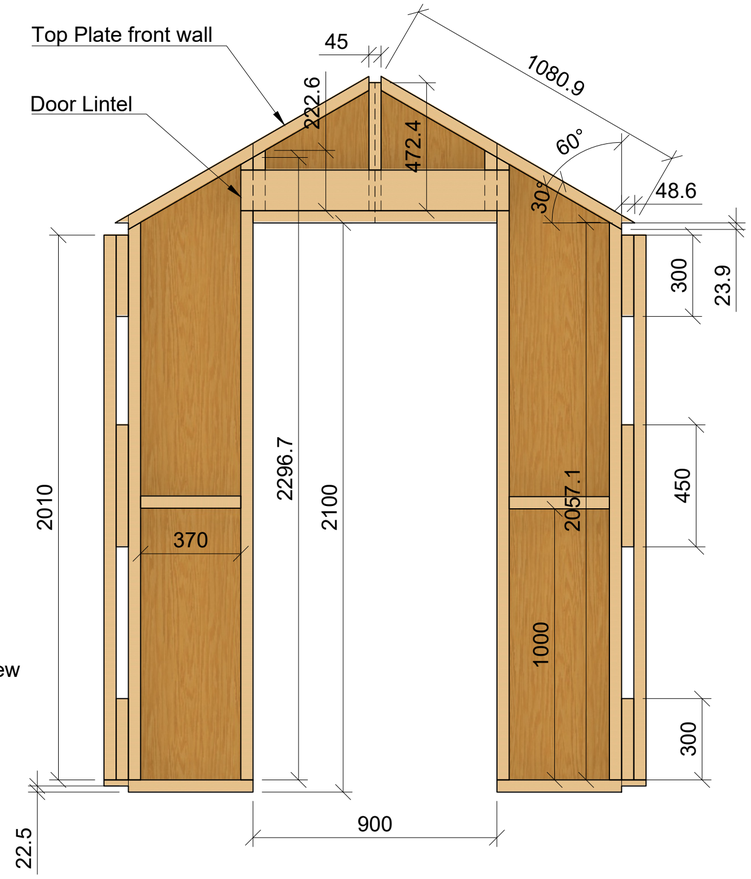



Front Wall
External View
Scale 1:16

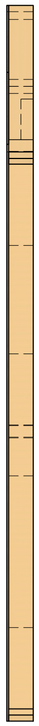

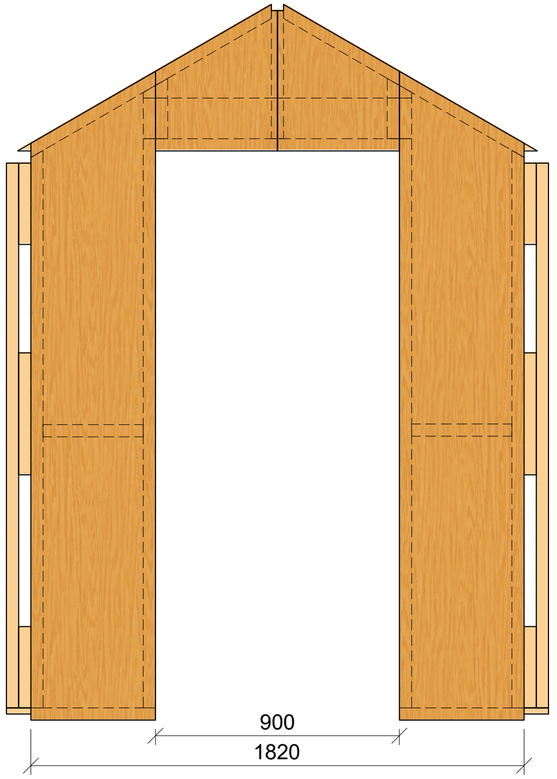



Front Wall Internal View
Scale 1:16

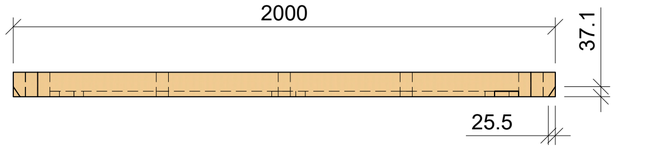

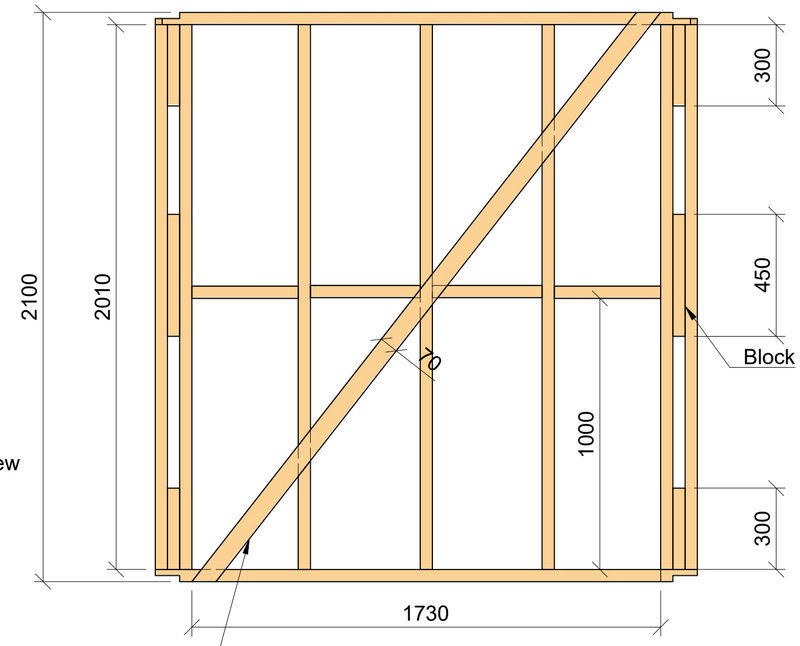

Back Wall
External View
Scale 1:16

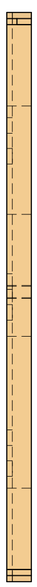

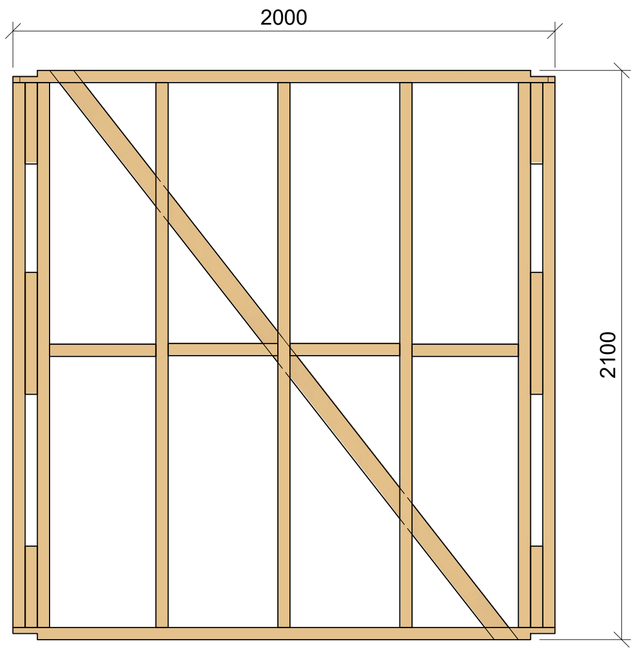

Back Wall Internal View
Scale 1:16

worldskills Shanghai2026

Test Project for the 48th WorldSkills Competition in Shanghai, China 2026
Copyright © 2026 WorldSkills International
All Rights Reserved

Drawing Title:
MODULE 2
Wall Construction
Front and Back

Scale: 1 : 16

SCM: ALLEN HILL

Drawn by: ALLEN HILL


Sheet Size: A2 | Dwg No: 03 of 7

Date: 22/07/2026


Notes:
<<DESIGNATED TEXT AREA FOR TECHNICAL GUIDANCE OR ADDITIONAL INFORMATION ON THIS DRAWING>>

Skill Name:
CARPENTRY


Skill Number:
26

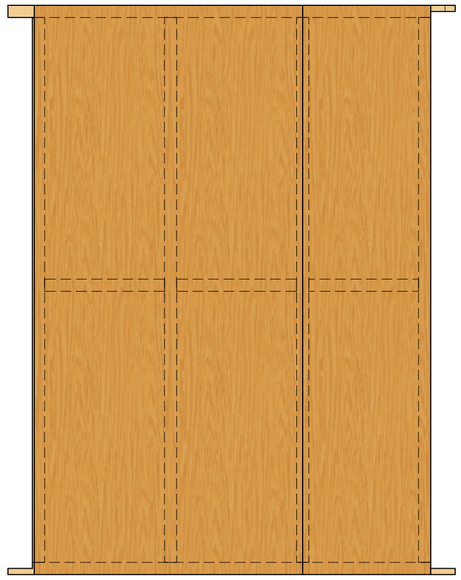


Internal View

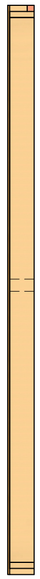


Left Hand Side
Scale 1:16

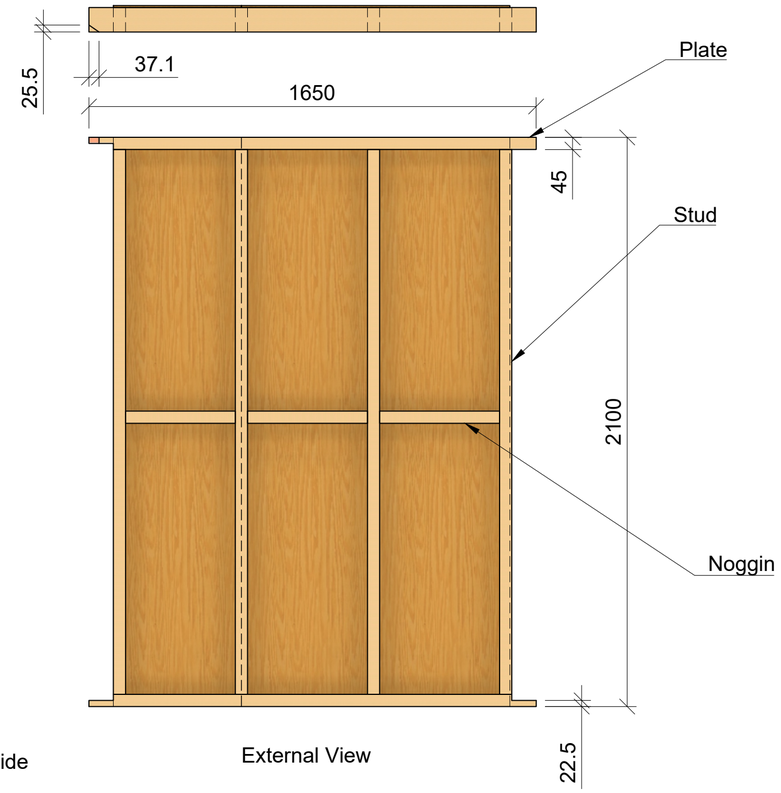


External View

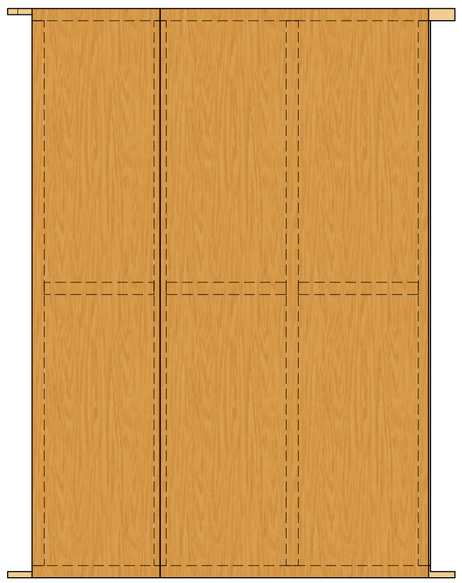

Internal View

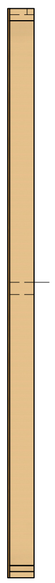

Right Hand Side
Scale 1:16

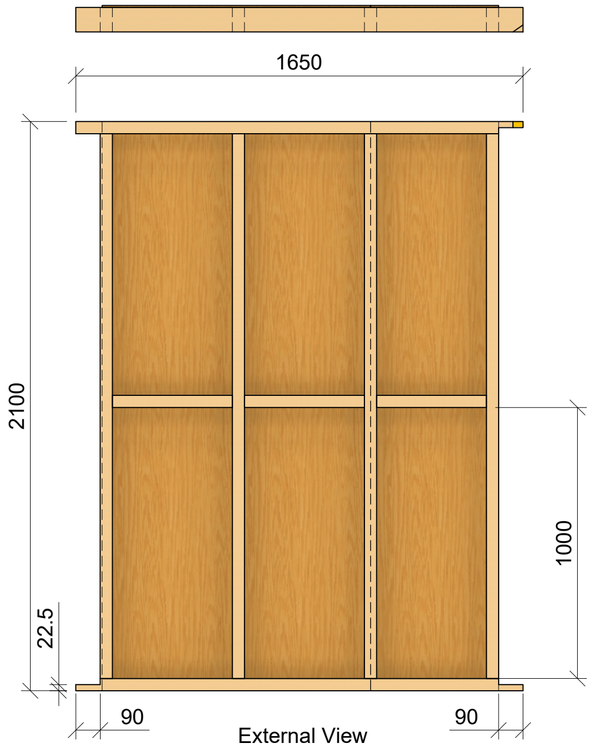

External View

Material List					
Item	Qty	Breadth	Width	Length	Material
Studs	19	90	45	2100	Pine
Plates	4	90	45	2100	Pine
Door studs	2	90	45	2400	Pine
Plates	4	90	45	1800	Pine
Noggins	2	90	45	1800	Pine
Top Plates front wall	2	90	45	1200	Pine
Top door stud	1	90	45	600	Pine
Blocks	4	90	45	450	Pine
Noggins	2	90	45	450	Pine
Blocks	8	90	45	300	Pine
Studs at door	2	90	45	300	Pine
Door Lintel	1	140	45	1000	Pine
Brace	1	70	20	3000	Pine
Brace	5	7	1200	2400	Plywood

worldskills Shanghai2026

Test Project for the 48th WorldSkills Competition in Shanghai, China 2026
Copyright © 2026 WorldSkills International
All Rights Reserved

Drawing Title:

MODULE 2
Wall Construction
Left and Right Sides

Scale: 1:16

SCM: ALLEN HILL

Drawn by: ALLEN HILL

Sheet Size: A2 | Dwg No: 04 of 7


Date: 22/07/2026

Notes:


<<DESIGNATED TEXT AREA FOR TECHNICAL GUIDANCE OR ADDITIONAL INFORMATION ON THIS DRAWING>>

Skill Name:
CARPENTRY


Skill Number:
26

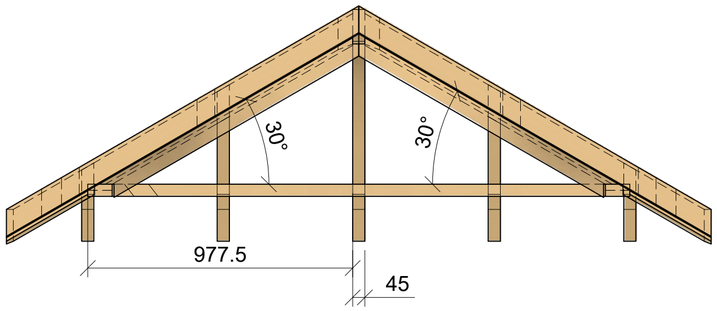


Front View
scale 1:16

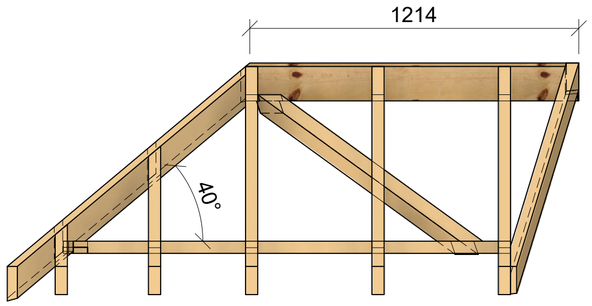

Left Side View
scale 1:16

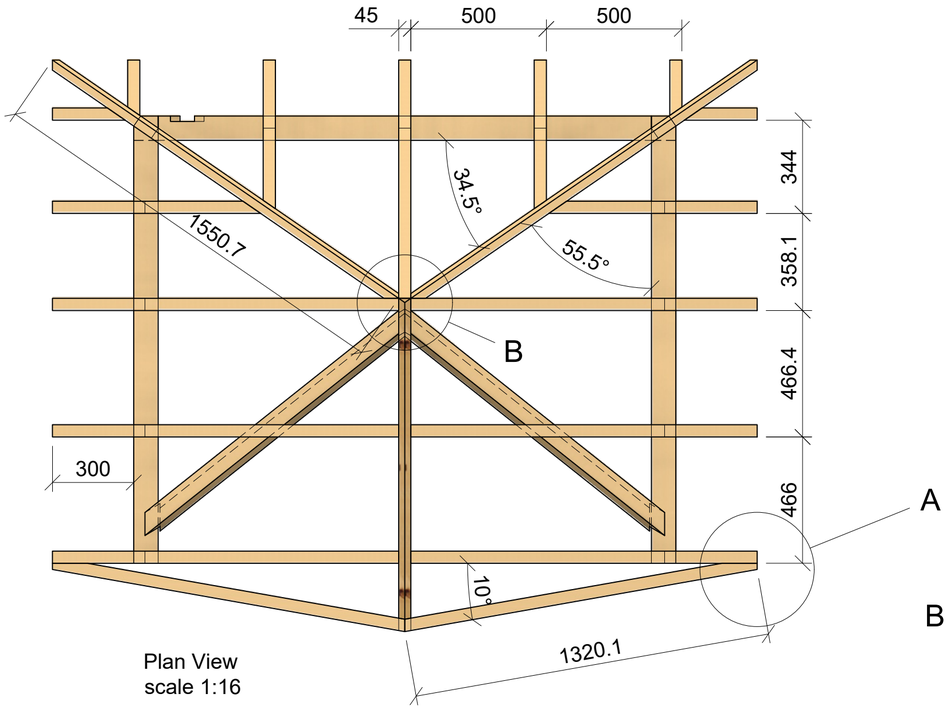


Plan View
scale 1:16

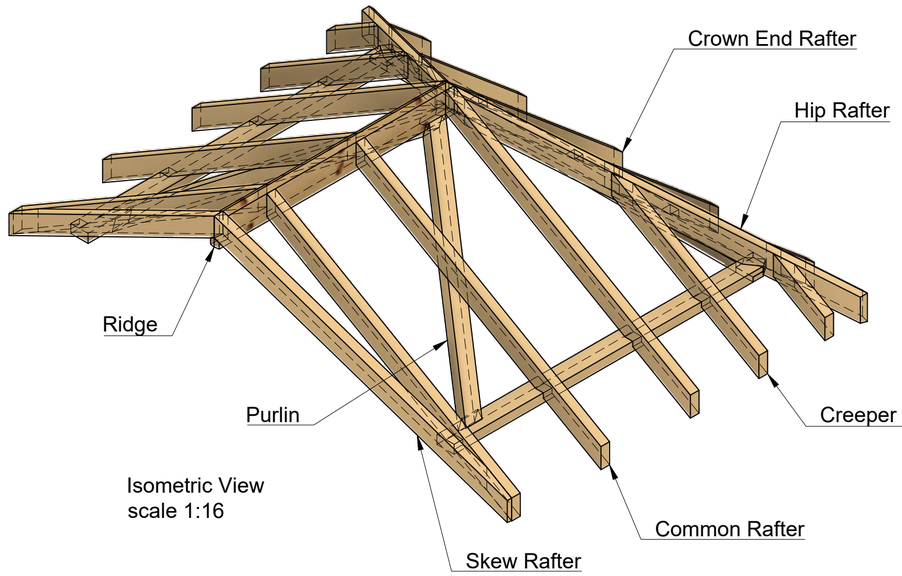


Isometric View
scale 1:16

A (1:4)

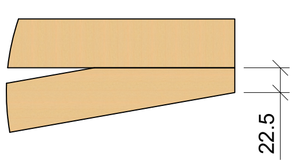

B (1:5)

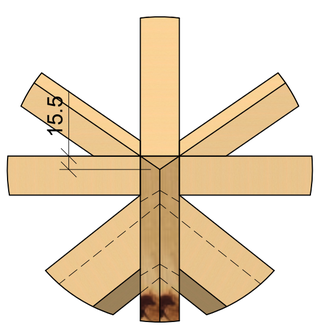

Material List					
Item	Qty	Bredth	Width	Length	Material
Hip Rafters	2	120	45	2100	Pine
Ridge	1	140	45	1500	Pine
Common Rafters	6	90	45	1800	Pine
Skew Rafters	2	90	45	1800	Pine
Crown end Rafter	1	90	45	1500	Pine
Creeper Rafters	4	90	45	1200	Pine
Creeper Rafters	4	90	45	450	Pine
Purlin Rafters	2	70	70	1500	Pine

worldskills Shanghai2026

Test Project for the 48th WorldSkills Competition in Shanghai, China 2026
Copyright © 2026 WorldSkills International
All Rights Reserved


Drawing Title:
MODULE 3
ROOF FRAME CONSTRUCTION

Scale: 1:16
SCM: ALLEN HILL
Drawn by: ALLEN HILL
Sheet Size: A2 | Dwg No: 05 of 7
Date: 22/07/2026
Notes:
<<DESIGNATED TEXT AREA FOR TECHNICAL GUIDANCE OR ADDITIONAL INFORMATION ON THIS DRAWING>>


Skill Name:
CARPENTRY

Skill Number:
26


WSI ©2026

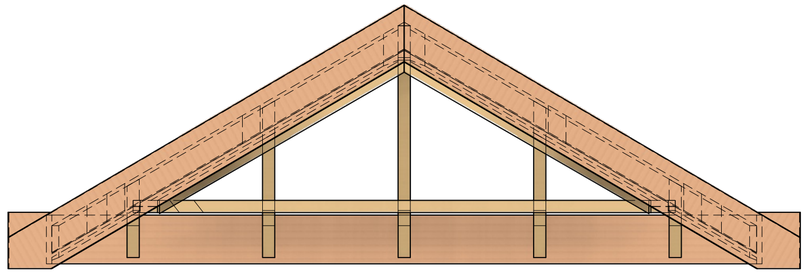


Front View
scale 1:16

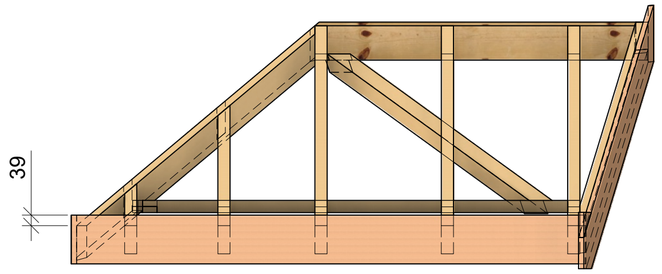


Left Side View
scale 1:16

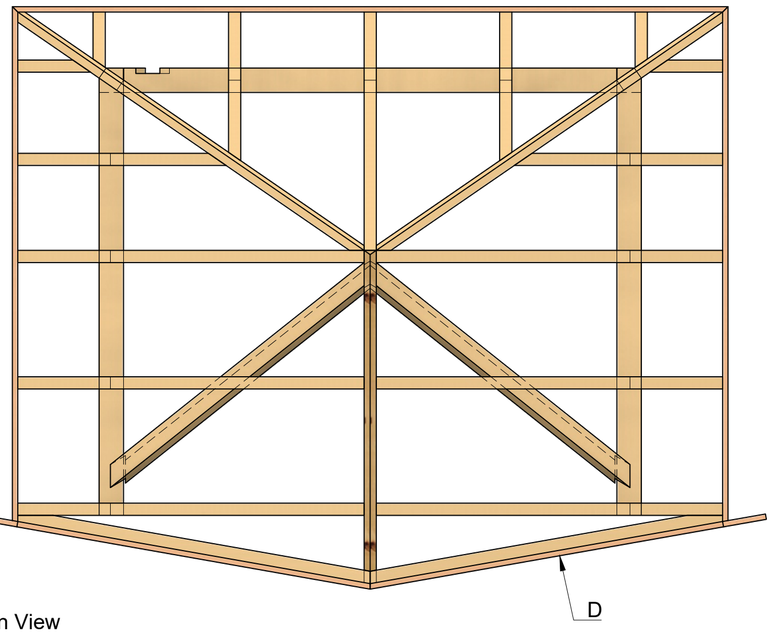

Plan View
scale 1:16

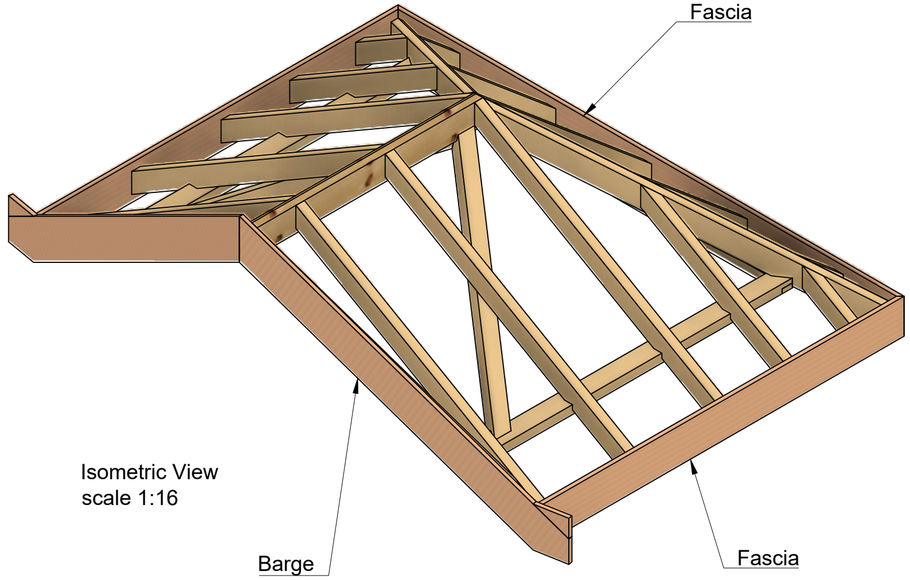

Isometric View
scale 1:16

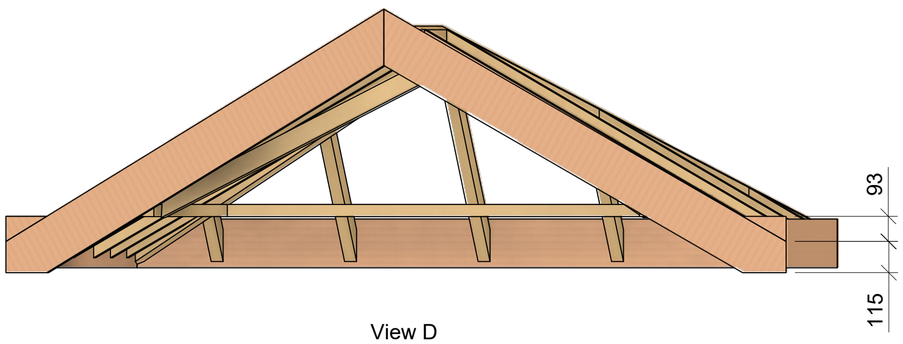

View D
scale 1:16

Material List					
Item	Qty	Breadth	Width	Length	Material
Barges	2	180	20	2100	Pine
Left and Right Fascias	2	180	20	2100	Pine
Back fascia	1	180	20	3000	Pine

worldskills Shanghai2026

Test Project for the 48th WorldSkills Competition in Shanghai, China 2026
Copyright © 2026 WorldSkills International
All Rights Reserved

Drawing Title:
MODULE 4
FASCIA / BARGE CONSTRUCTION

Scale: <<1 : 20>>

SCM: ALLEN HILL

Drawn by: ALLEN HILL


Sheet Size: A2 | Dwg No: 6 of 7

Date: 22/07/2026

Notes:
<<DESIGNATED TEXT AREA FOR TECHNICAL GUIDANCE OR ADDITIONAL INFORMATION ON THIS DRAWING>>

Skill Name:
CARPENTRY

Skill Number:
26

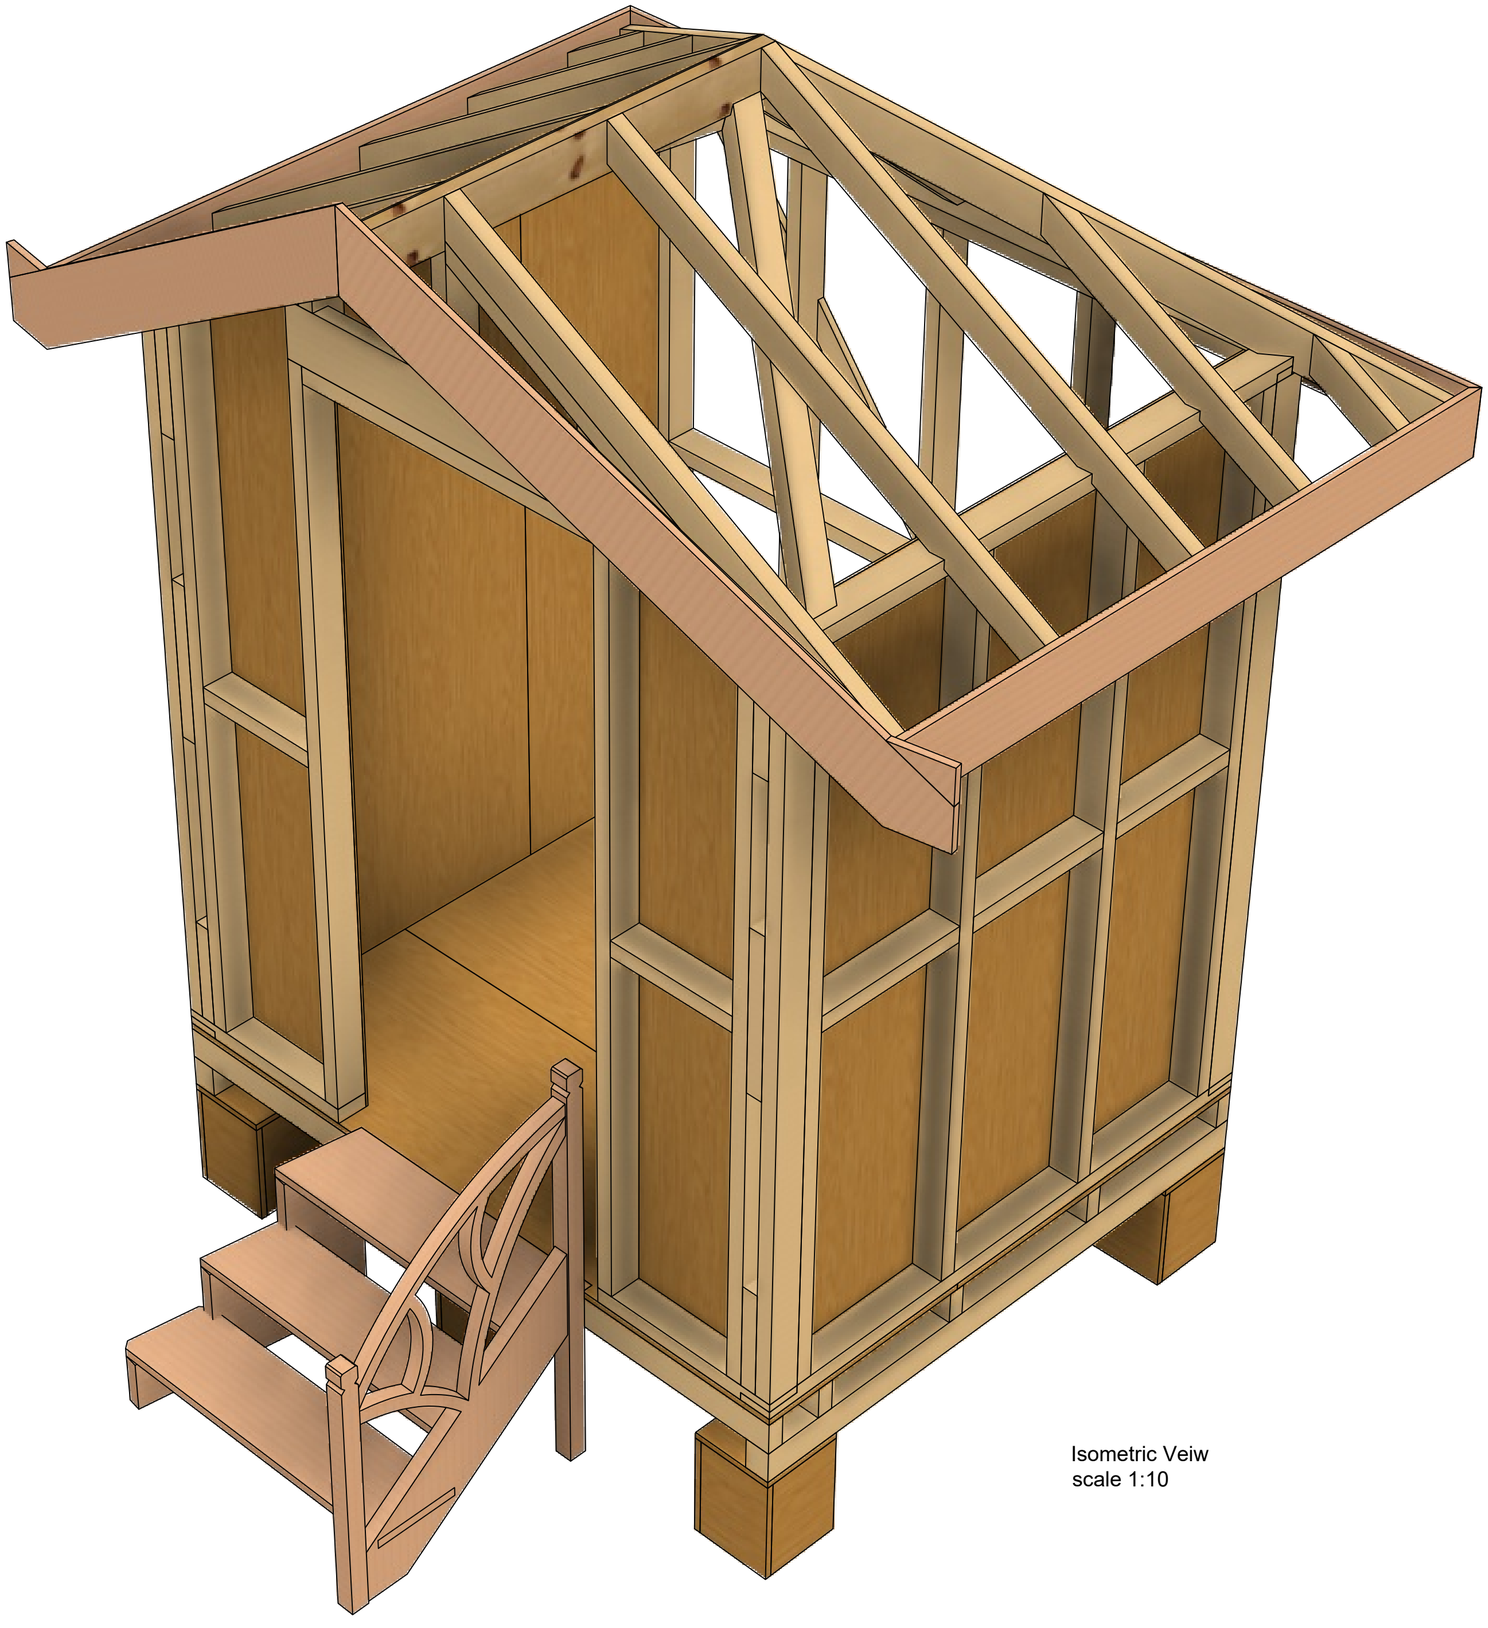

Isometric Veiw
scale 1:10

worldskills Shanghai2026

Test Project for the 48th WorldSkills Competition in Shanghai, China 2026
Copyright © 2026 WorldSkills International
All Rights Reserved

Drawing Title:

Carpentry Project Combined with Joinery Project

Scale: <<1 : 10>>

SCM: ALLEN HILL

Drawn by: ALLEN HILL

Sheet Size: A2 | Dwg No: 07 of 7

Date: 22/07/2026

Notes:

<<DESIGNATED TEXT AREA FOR TECHNICAL GUIDANCE OR ADDITIONAL INFORMATION ON THIS DRAWING>>

Skill Name:

CARPENTRY

Skill Number:

26