
ARCHICAD BILDUNGSVERSION


FRONT VIEW 11

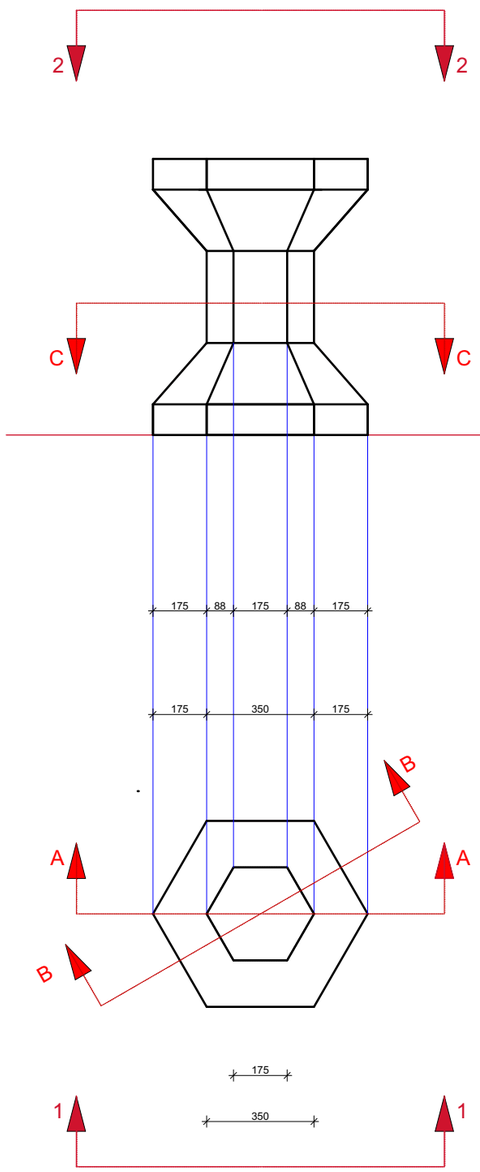


TOP VIEW 22

MODUL 3
HEXAGON TABLE / COLUMN
POURING C3
ASSESSEMENT C4

CROSS-SECTION AA

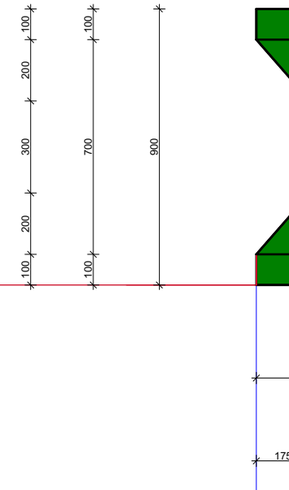

CROSS-SECTION BB

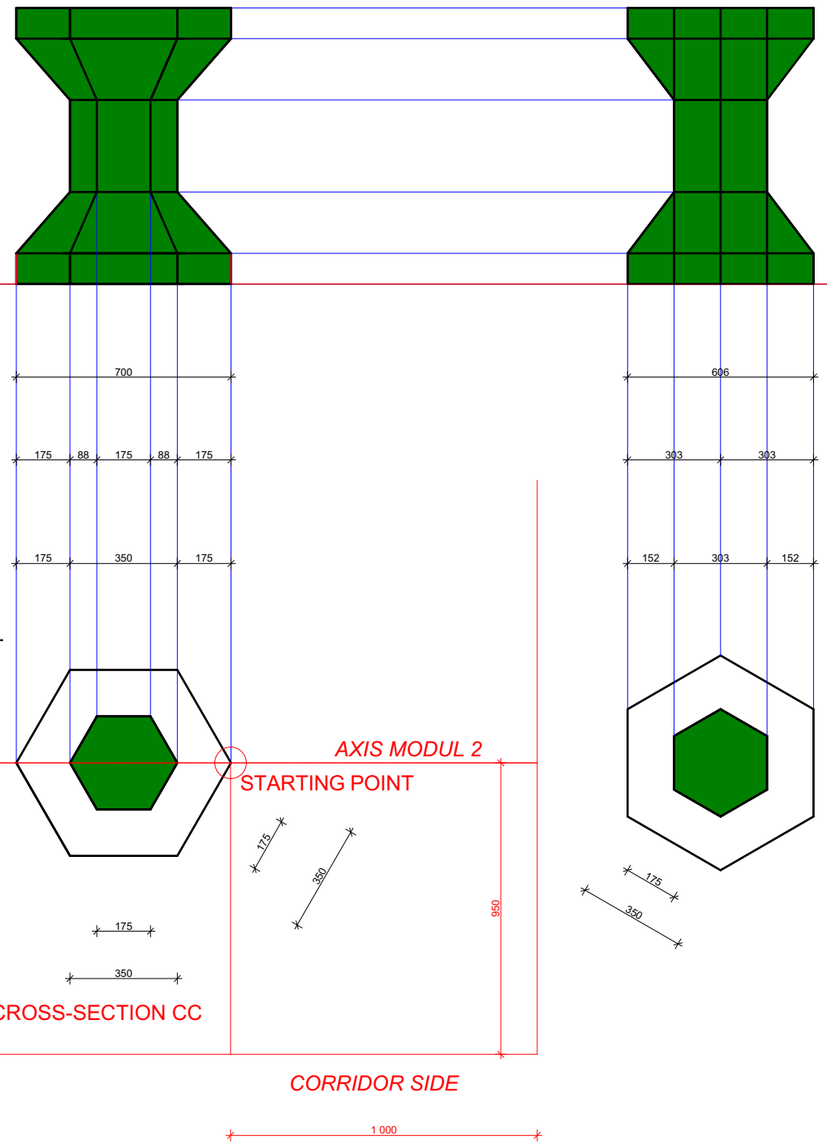



CROSS-SECTION CC

worldskills Shanghai2026

Test Project for the 48th WorldSkills Competition in Shanghai, China 2026
Copyright © 2026 WorldSkills International
All Rights Reserved

Drawing Title:

TEST PROJECT
SKILL 46
MODUL 3 - M3
TABLE / COLUMN 900
HEXAGON 700+350

Scale: 1 : 20

SCM: PRIGL Thomas

Drawn by: PRIGL Thomas

Sheet Size: A3 | Dwg No: 03 of 05

Date: 30. April 2026

Notes:

AGREEMENT
DAY C2 OR C3 FORMWORK
DAY C3 POURING
DAY C4 DISMANTLE

Skill Name:

CONCRETE CONSTRUCTION WORK

Skill Number:

46

WSI ©2026