
ARCHICAD BILDUNGSVERSION

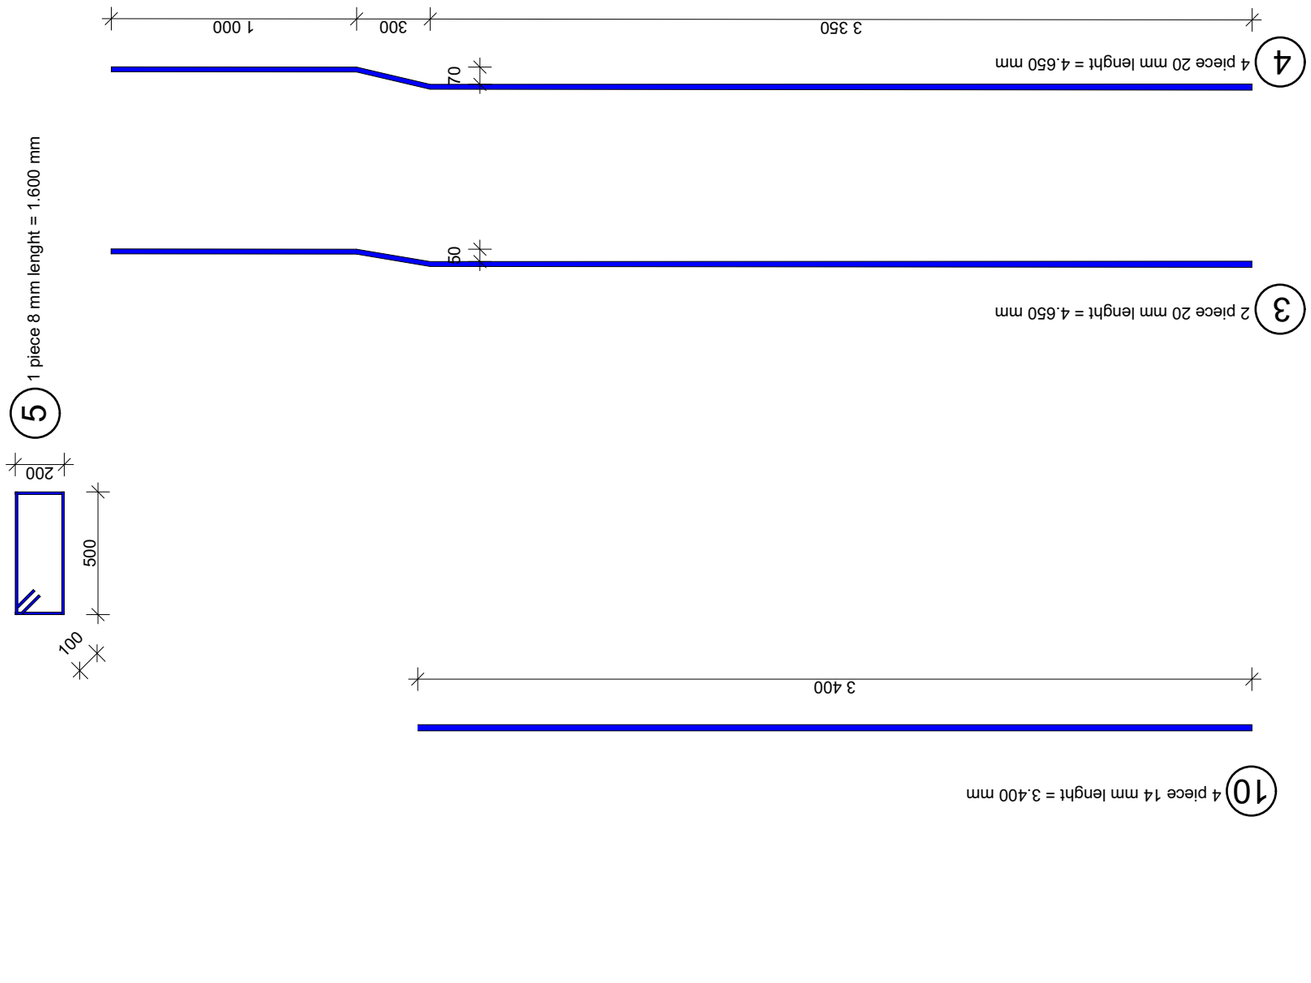

worldskills Shanghai2026

Test Project for the 48th WorldSkills Competition in Shanghai, China 2026
Copyright © 2026 WorldSkills International
All Rights Reserved

Drawing Title:

TEST PROJECT
SKILL 46
MODUL 4 - M4
REINFORCEMENT

Scale: 1 : 25

SCM: PRIGL Thomas

Drawn by: PRIGL Thomas

Sheet Size: A3 | Dwg No: 04 of 05

Date: 30. April 2026

Notes:
AGREEMENT
DAY C3 TYING REBAR

Skill Name:

CONCRETE
CONSTRUCTION WORK

Skill Number:

46